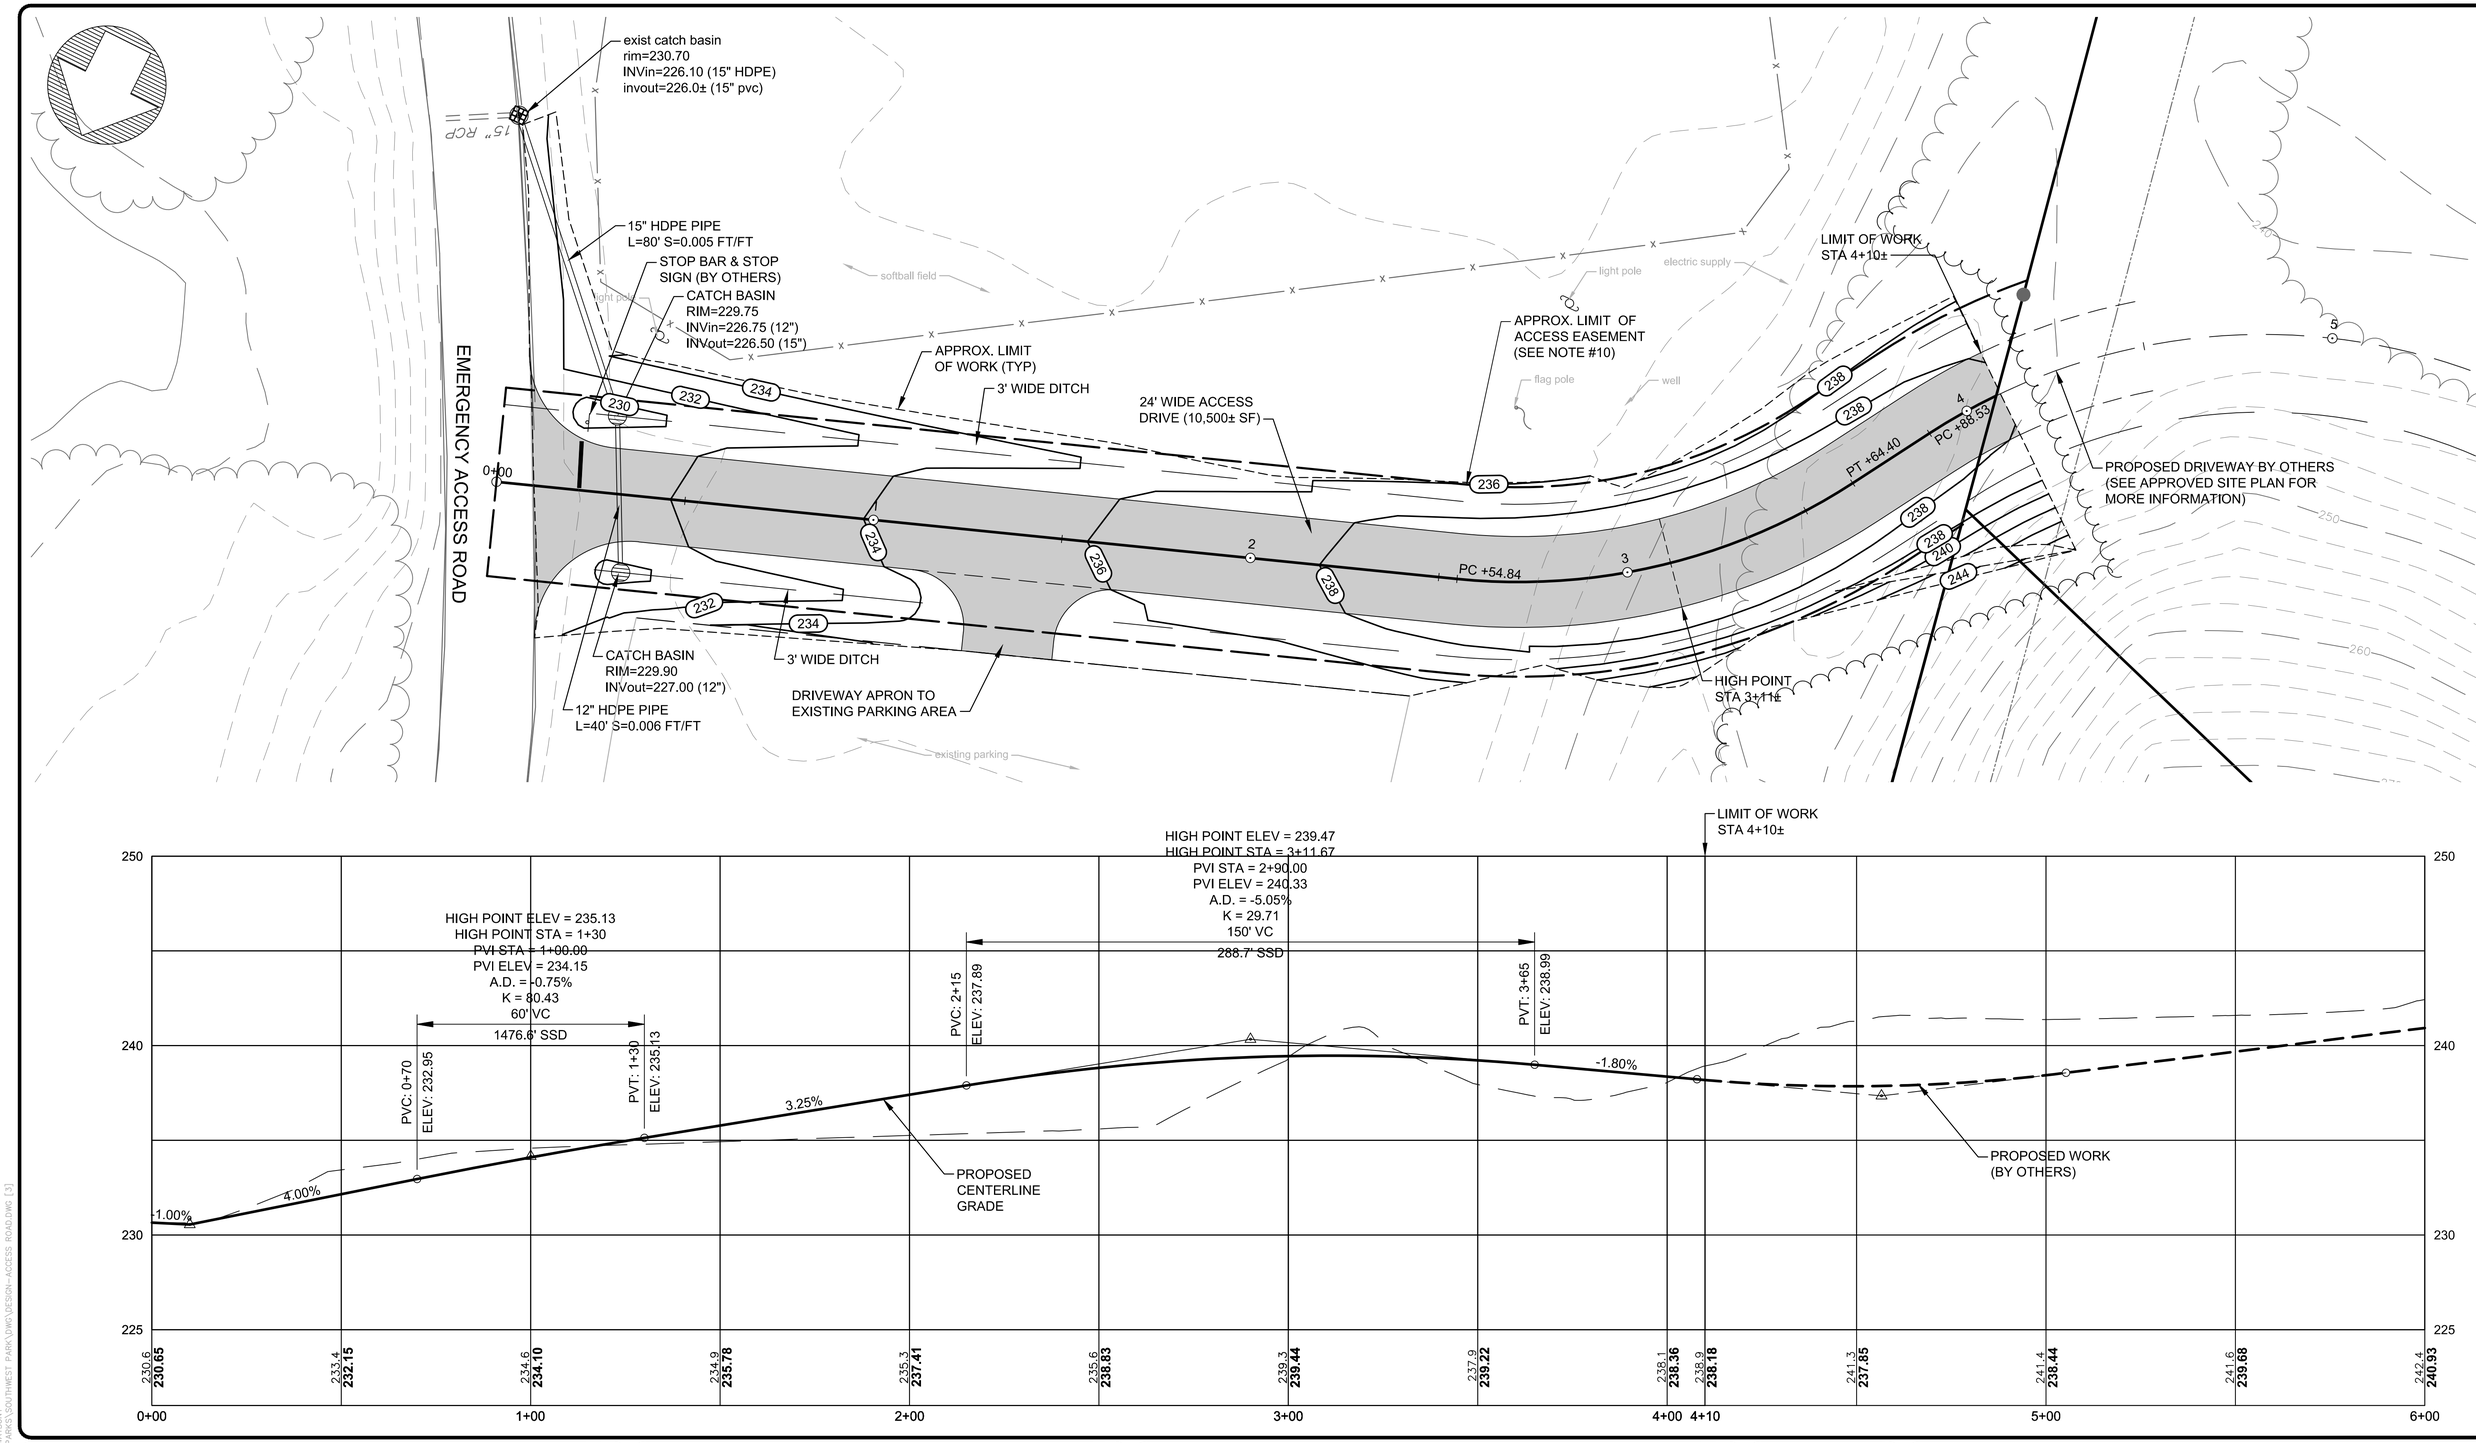


*CITY OF NASHUA NEW HAMPSHIRE*

**CITY ENGINEER'S OFFICE**

9 RIVERSIDE STREET
NASHUA, NEW HAMPSHIRE 03062

| NO. | REVISION DESCRIPTION | DATE |
|---|---|---|
| 1 | REVISE BAR SCALE | 9/2/15 |

DigSafe MA·ME·NH·RI·VT

HORIZONTAL SCALE IN FEET
SCALE 1" = 20'-0"

| DRAWN BY: | DESIGNED BY: | REVIEWED BY: |
|---|---|---|
| T. WATSON | T. WATSON | T. WELCH |

DATE
AUGUST
2015

NASHUA, NEW HAMPSHIRE
PLAN OF

# YUDICKY PARK ACCESS DRIVE

**PROPOSED WORK**

TAX MAP D PARCEL 25A
PROPERTY LOCATION 1 GROTON ROAD

SHEET 3 OF 4

PLOTTED: 09/02/15 3:50PM BY: WATSONT
LAST SAVED: 09/02/15 3:49PM BY: WATSONT
DRAWING: S:\DPW\SHARE\ENG DEPT\PARKS\SOUTHWEST PARK\DWG\DESIGN-ACCESS ROAD.DWG [3]