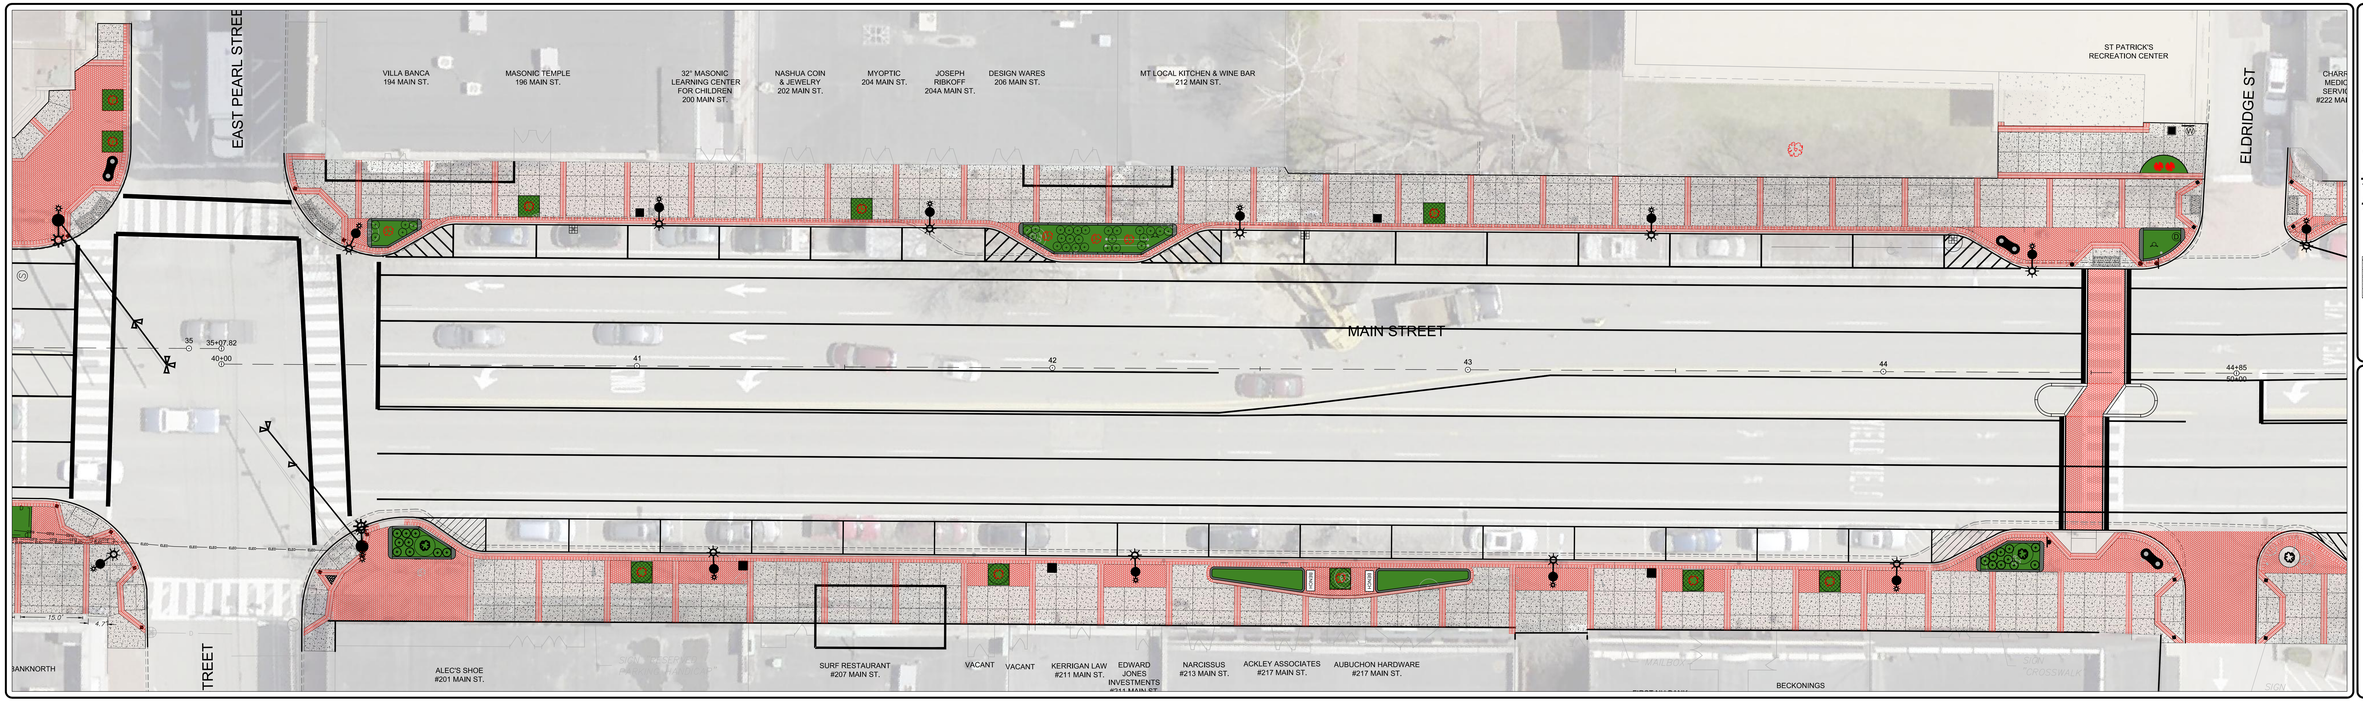

LEGEND

- GREEN SPACE
- NEW TREE WITH GRATE
- GRANITE PLANTERS
- NEW TREE
- BENCH — NEW BENCH
- NEW STREET LIGHT/ MAST ARM COMBO
- NEW STREET LIGHT
- TRASH BARRELL
- BRICKS
- CONCRETE SIDEWALK
- 8"X8" GRANITE BOLLARD
- PED POLE
- PARKING PAY STATION

NASHUA, NEW HAMPSHIRE
PLAN OF

MAIN STREET
SIDEWALK IMPROVEMENT PROJECT
BLOCK 4

CITY OF NASHUA NEW HAMPSHIRE
CITY ENGINEER'S OFFICE
9 RIVERSIDE STREET
NASHUA, NEW HAMPSHIRE 03062