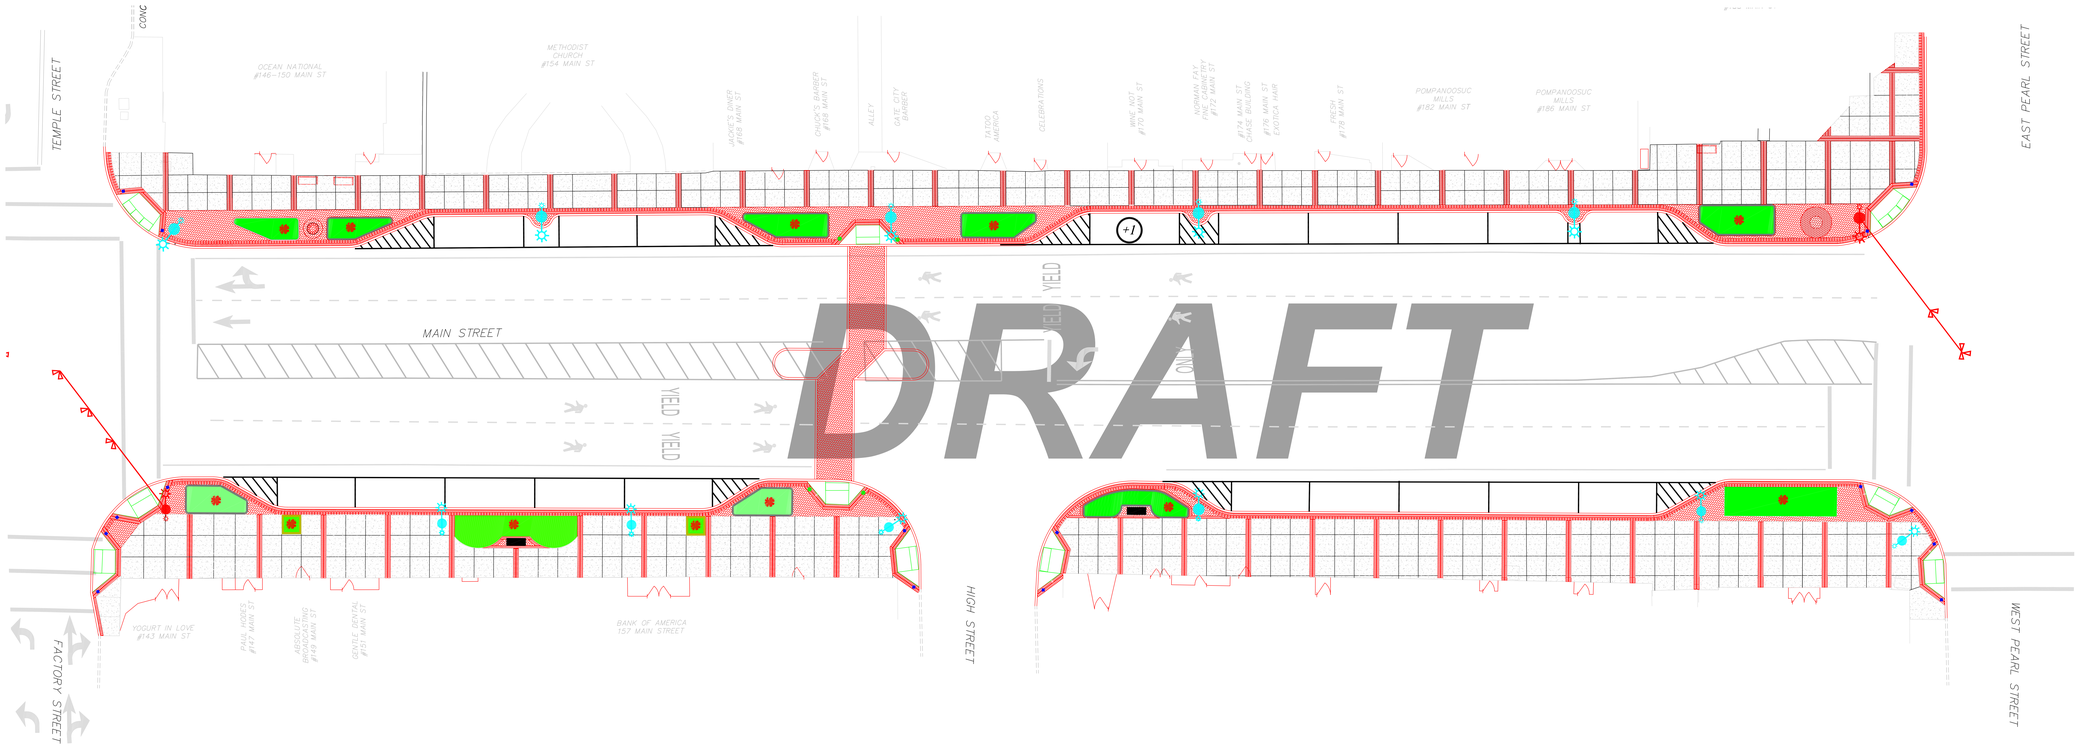

LEGEND

- BLACK ELECTRIC BOX
- BLACK TRAFFIC BOX
- GREEN SPACE
- NEW TREE WITH GRATE
- GRANITE PLANTERS
- NEW TREE
- NEW BENCH
- NEW STREET LIGHT/ MAST ARM COMBO
- NEW STREET LIGHT
- TRASH BARRELL
- BRICKS
- CONCRETE SIDEWALK
- LIGHT SYSTEM BOLLARD
- LED GROUND LIGHT
- 8"X8" GRANITE BOLLARD
- PED POLE
- +1 ADDITIONAL PARKING SPACE
- PARKING PAY STATION
- DECORATIVE FENCE

NO.	DATE	REVISION

NASHUA, NEW HAMPSHIRE
PROPOSED PLAN OF BLOCK 3

MAIN STREET SIDEWALK

FACTORY ST. TO W.PEARL ST.

SCALE: 1" = 10' DATE: DECEMBER 2013

CITY ENGINEER'S OFFICE

S.D	E.D	E.D
DESIGNED	DRAWN	CHECKED