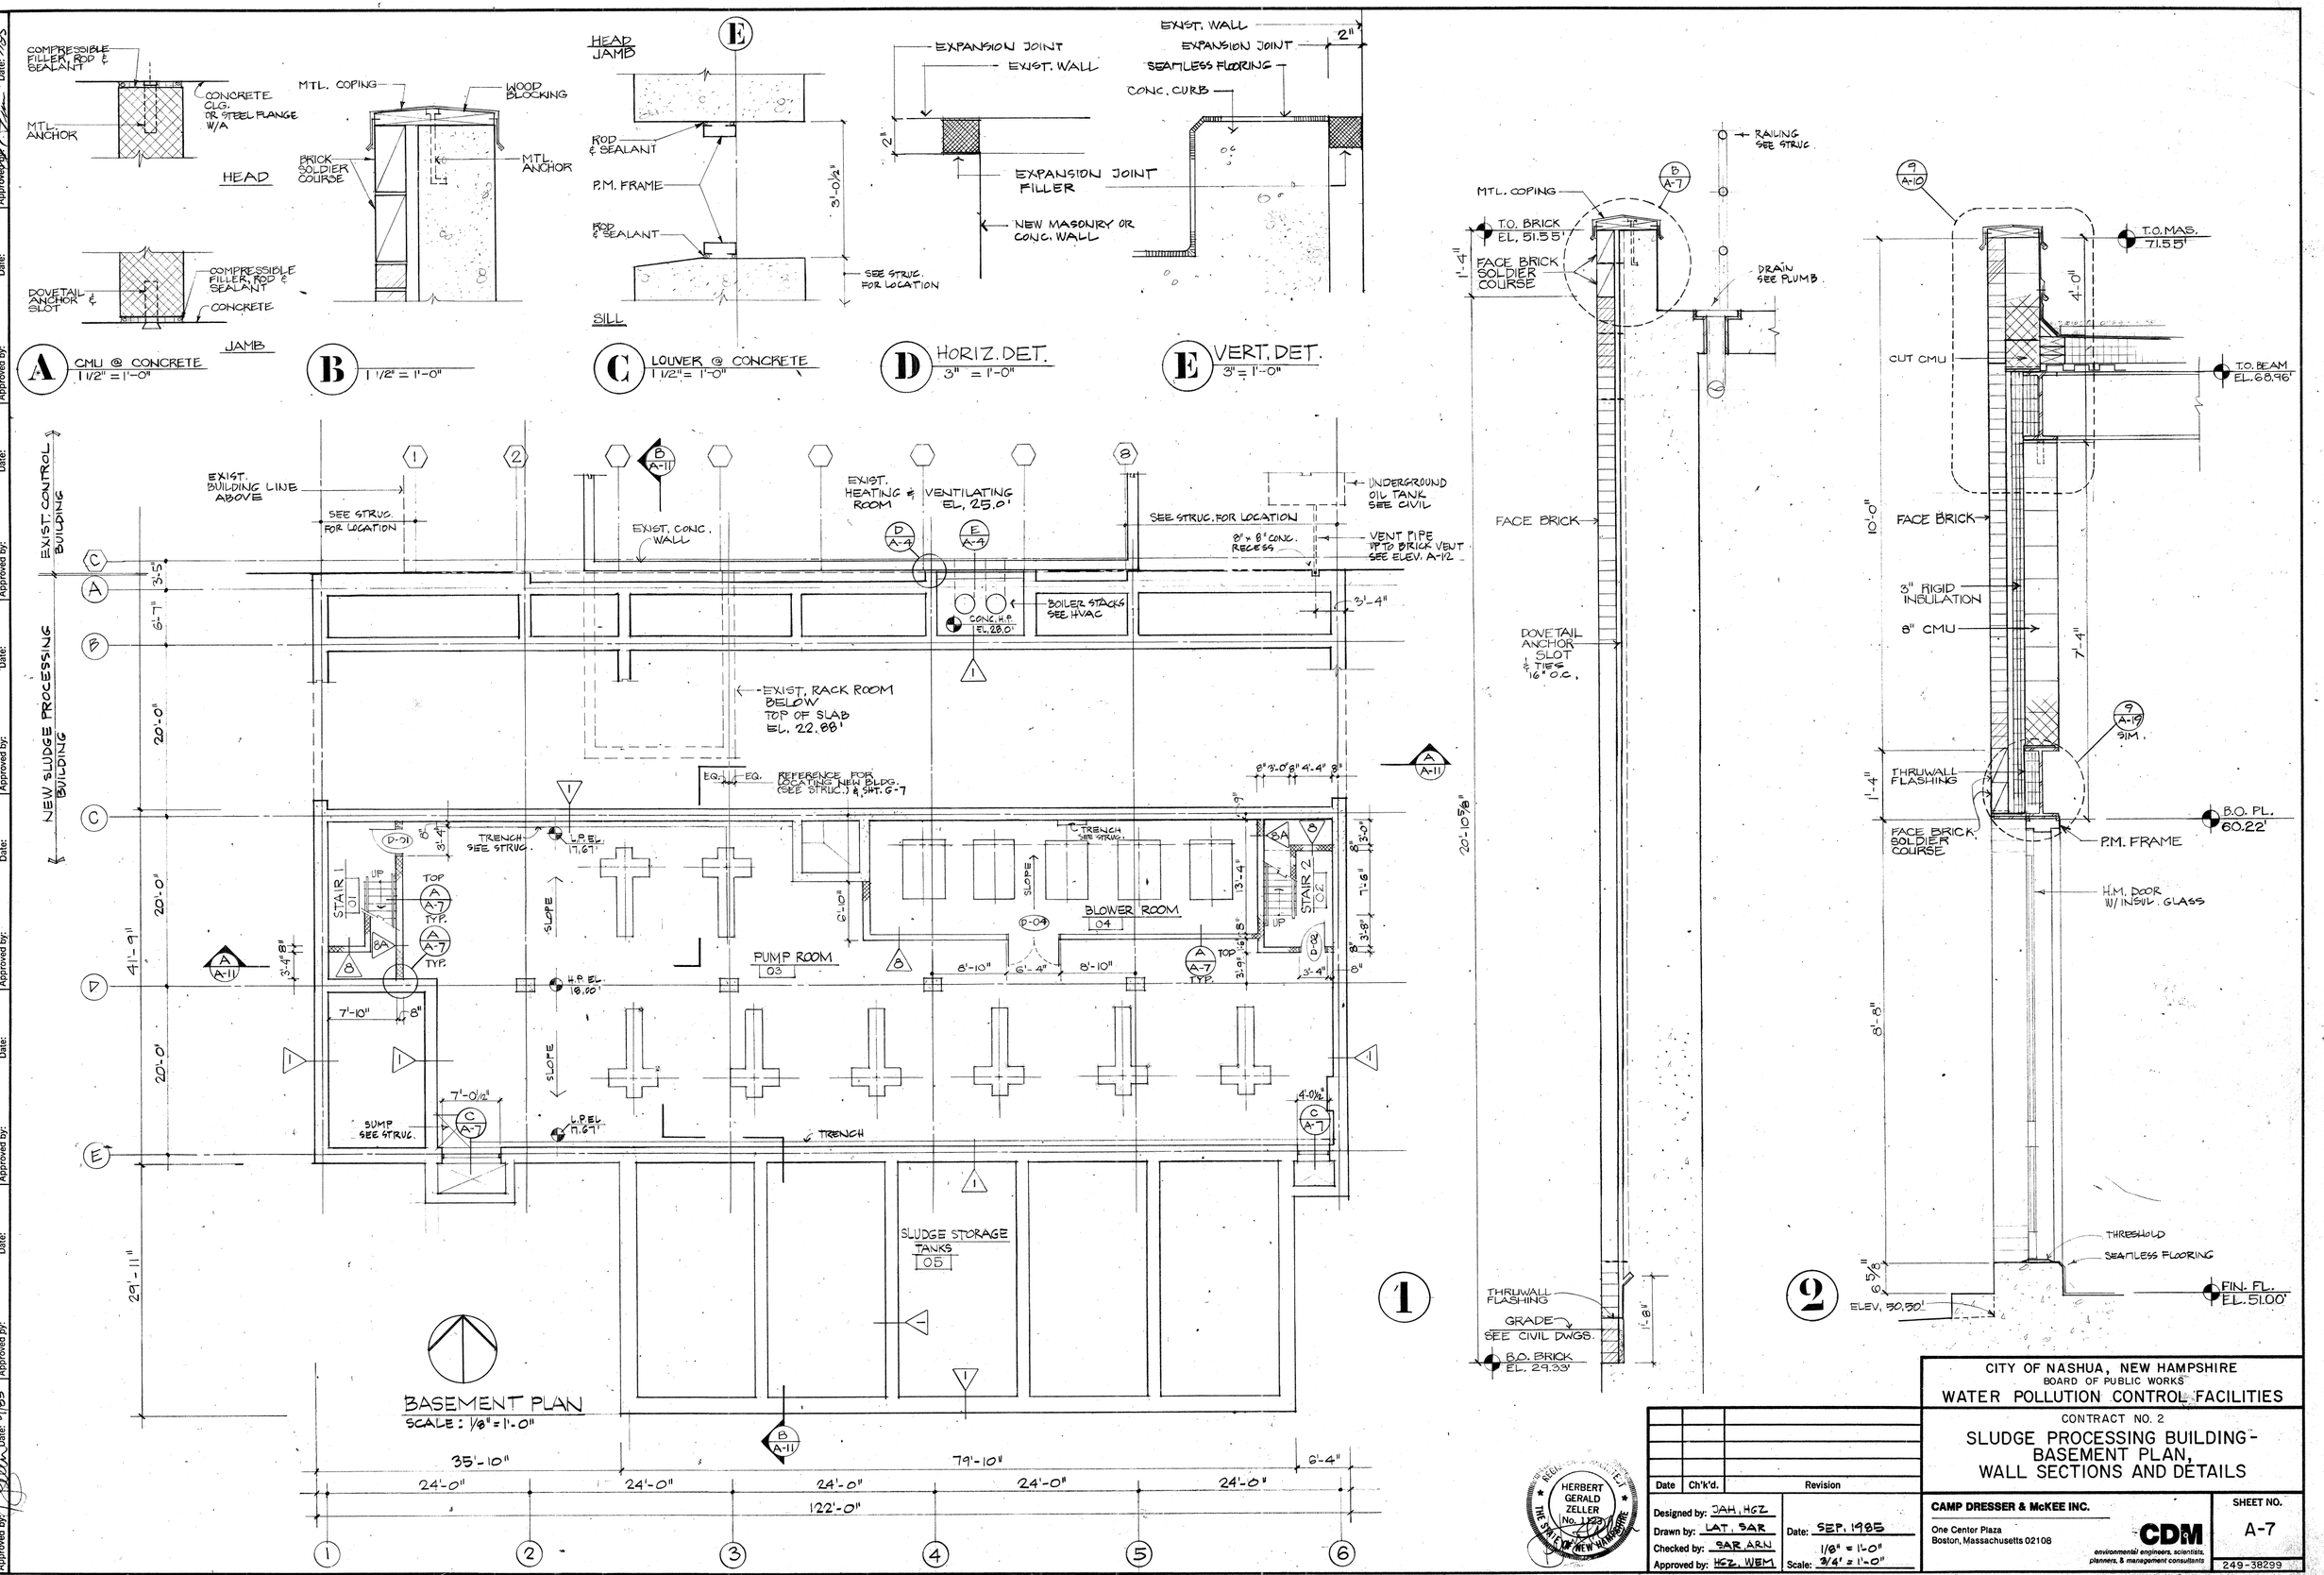

Date	Ch'k'd.	Revision

Designed by: JAH, HGZ
Drawn by: LAT, SAR
Checked by: SAR, ARN
Approved by: HGZ, WEM
Date: SEP. 1985
Scale: 1/8" = 1'-0", 3/4" = 1'-0"

HERBERT GERALD ZELLER No. 1123 THE STATE OF NEW HAMPSHIRE

CITY OF NASHUA, NEW HAMPSHIRE
BOARD OF PUBLIC WORKS
WATER POLLUTION CONTROL FACILITIES

CONTRACT NO. 2

SLUDGE PROCESSING BUILDING - BASEMENT PLAN, WALL SECTIONS AND DETAILS

CAMP DRESSER & McKEE INC.
One Center Plaza
Boston, Massachusetts 02108
CDM environmental engineers, scientists, planners, & management consultants

SHEET NO. A-7

249-38299

PROJECT MANAGER Approved by: Date: 7/15
PROJECT ENGINEER Approved by: Date:
PLUMBING Approved by: Date:
HVAC Approved by: Date:
INSTRUMENTATION Approved by: Date:
ELECTRICAL Approved by: Date:
STRUCTURAL Approved by: Date:
ARCHITECTURAL Approved by: Date: 7/85

MAKEPEACE