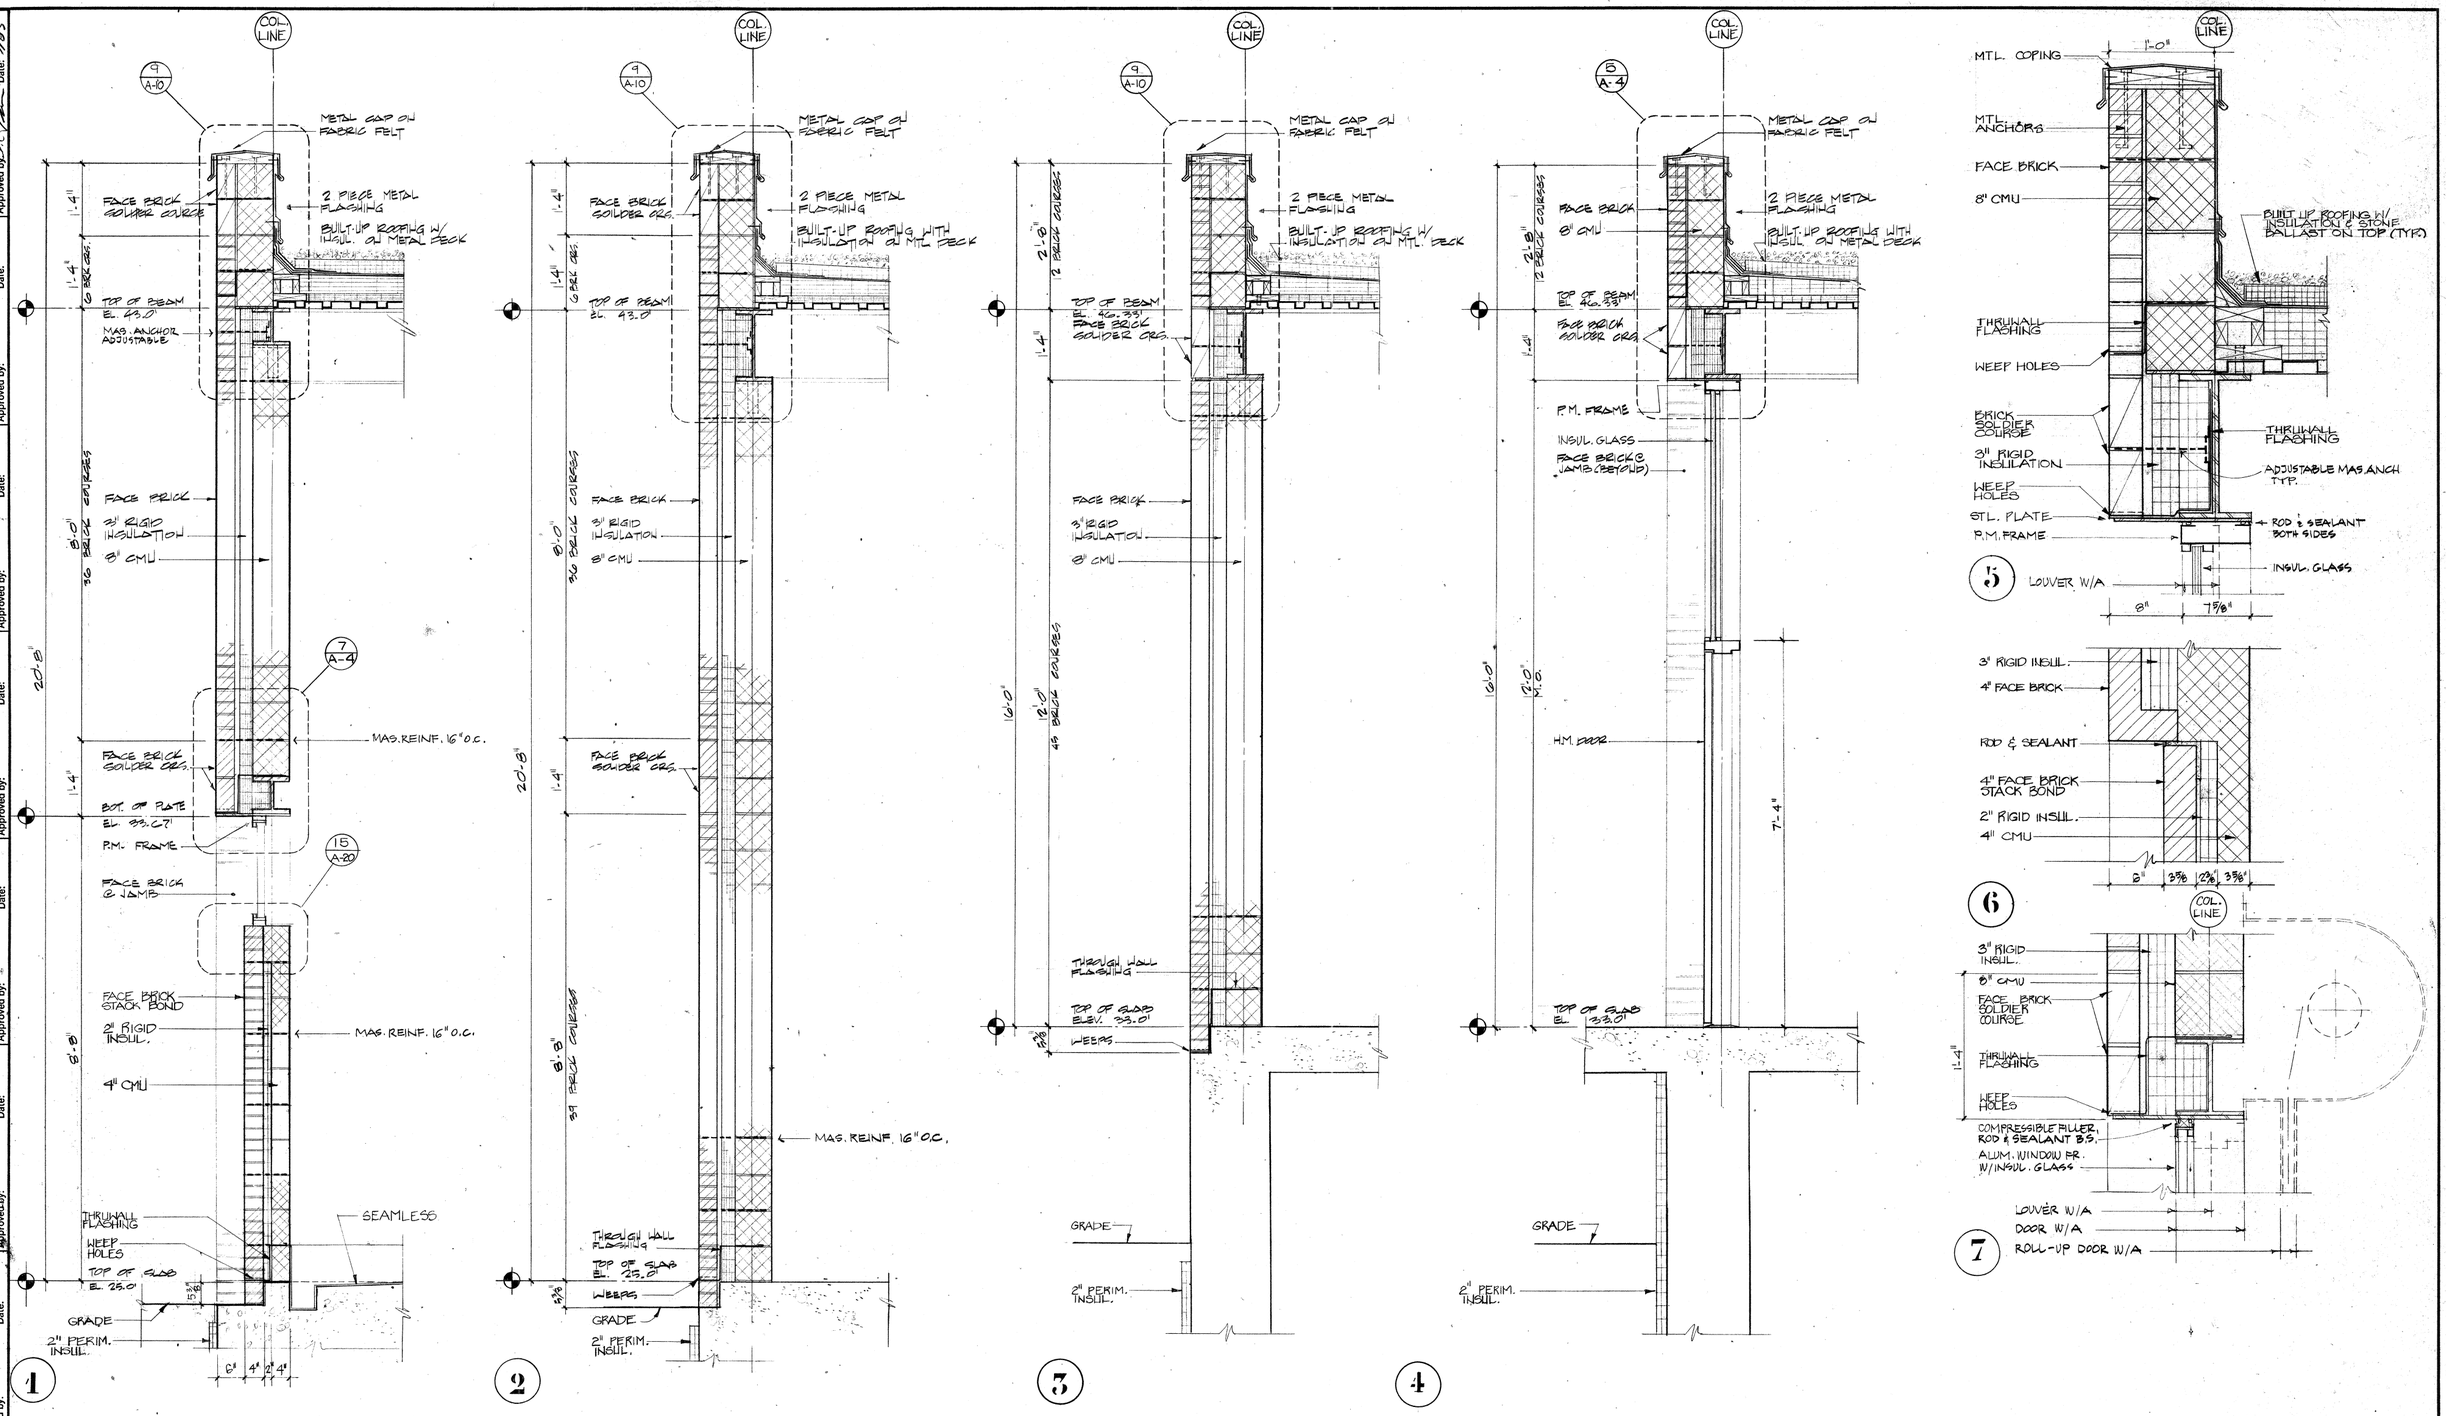


CITY OF NASHUA, NEW HAMPSHIRE
BOARD OF PUBLIC WORKS
WATER POLLUTION CONTROL FACILITIES

CONTRACT NO. 2

# BLOWER BUILDING AND SLUDGE PUMPING BUILDING - WALL SECTIONS

| Date | Ch'k'd. | Revision |
|---|---|---|
| | | |

Designed by: JAH, HGZ
Drawn by: PP, LAT, SAR
Checked by: SAR, ARN
Approved by: HGZ, WEM
Date: SEP. 1985
Scale: 3/4" = 1'-0"

REGISTERED ARCHITECT HERBERT GERALD ZELLER No. 1185 THE STATE OF NEW HAMPSHIRE

CAMP DRESSER & McKEE INC.
One Center Plaza
Boston, Massachusetts 02108
CDM
environmental engineers, scientists, planners, & management consultants

SHEET NO. A-4

249-38296

ARCHITECTURAL Approved by: Date: 9/85
STRUCTURAL Approved by: Date:
ELECTRICAL Approved by: Date:
INSTRUMENTATION Approved by: Date:
HVAC Approved by: Date:
PLUMBING Approved by: Date:
PROJECT ENGINEER Approved by: Date:
PROJECT MANAGER Approved by: Date: 9/85

MAKEPEACE