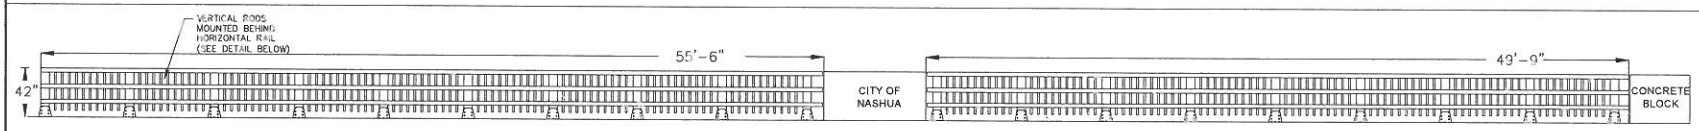

STREET VIEW A-A

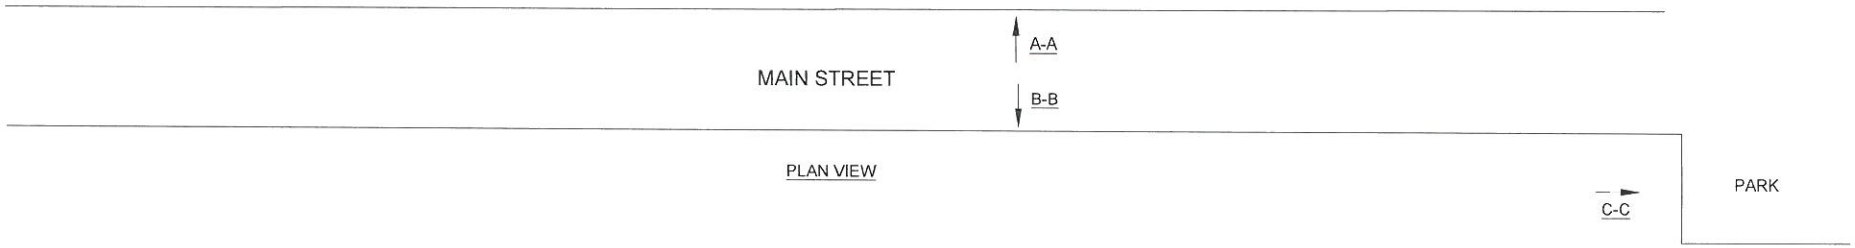

PLAN VIEW

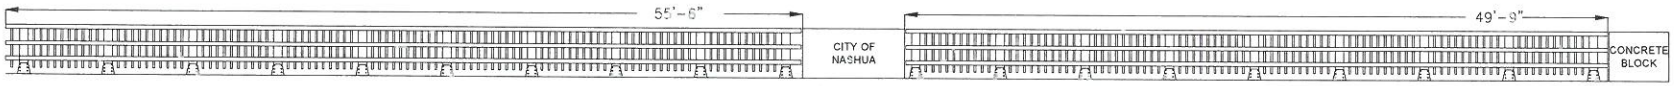

STREET VIEW B-B

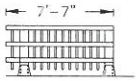

STREET VIEW C-C

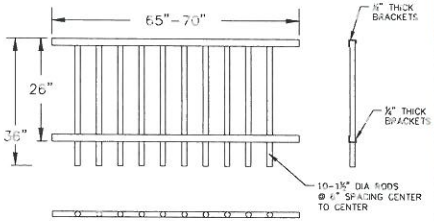

VERTICAL ROD'S SECTION

QUANTITIES:

35 SECTIONS
2 INDIVIDUAL RODS
TOTAL LENGTH OF THE BRIDGE RAIL = 220 LINEAR FEET

MAIN STREET BRIDGE RAIL PLAN

CITY ENGINEER'S OFFICE

SHEET 1

REVISION	REVIEWED	DRAFTED
		CZD