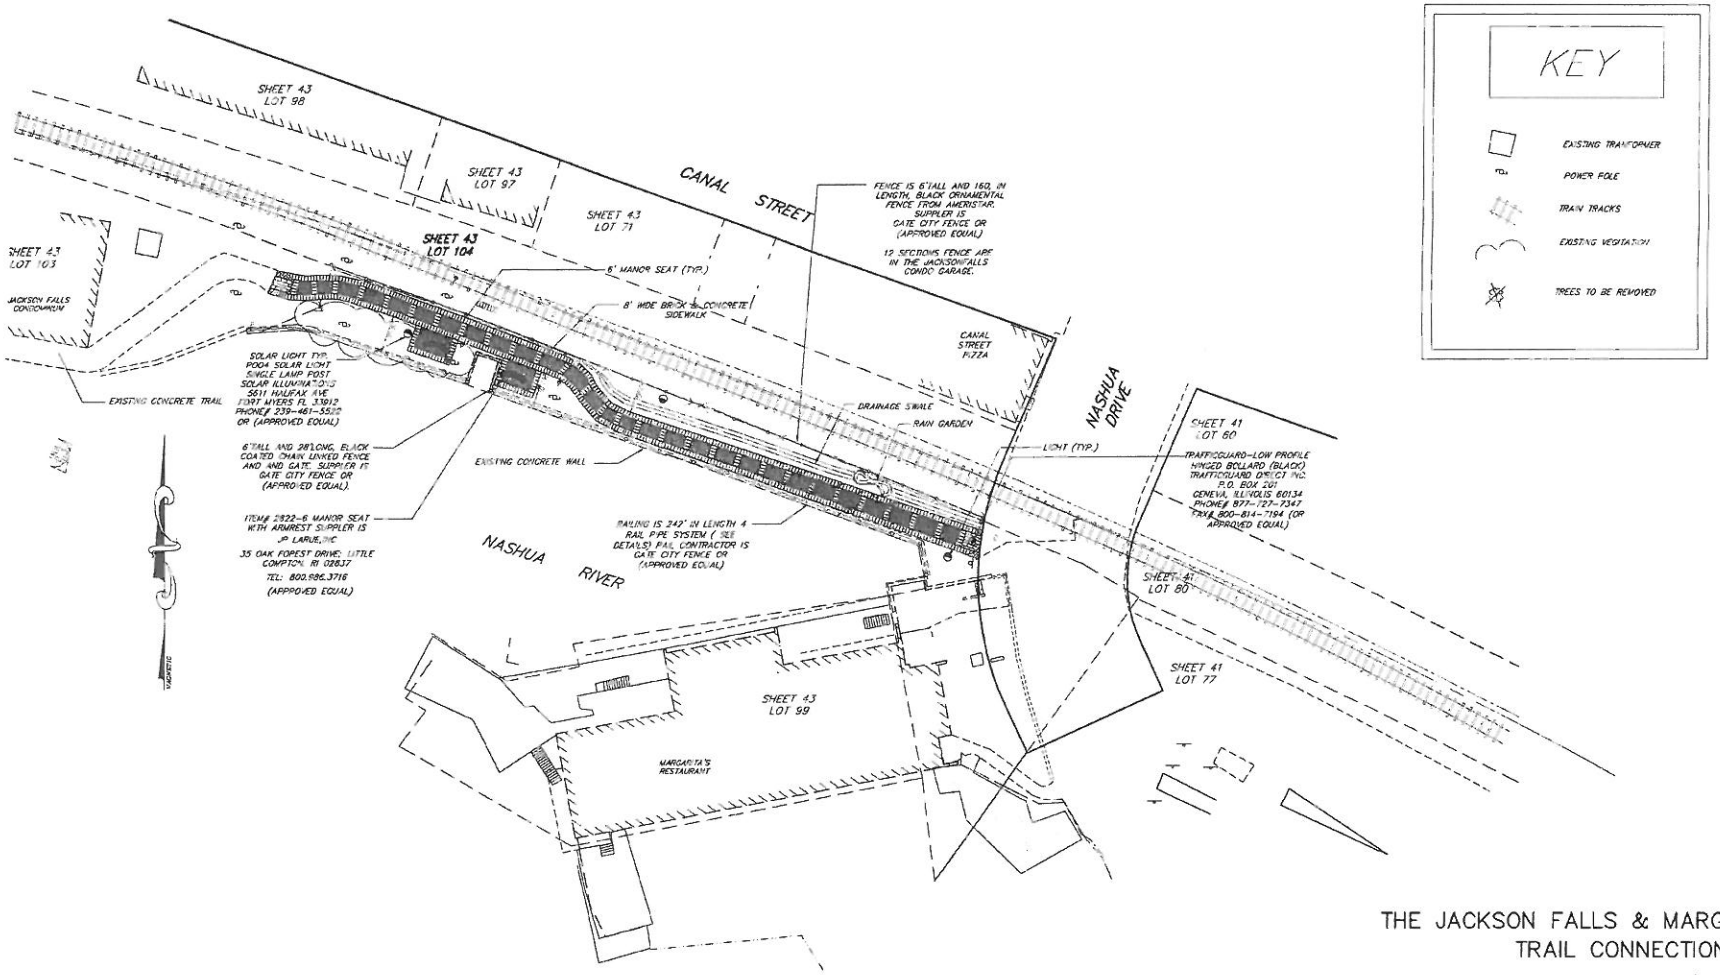

THE JACKSON FALLS & MARGARITAS TRAIL CONNECTION

SITE PLAN and LAYOUT PLAN (OPTION 1)

SCALE: 1" = 20' March 22, 2012

PREPARED BY:

Community Development Division
229 MAIN STREET, NASHUA, NH 03061-2019