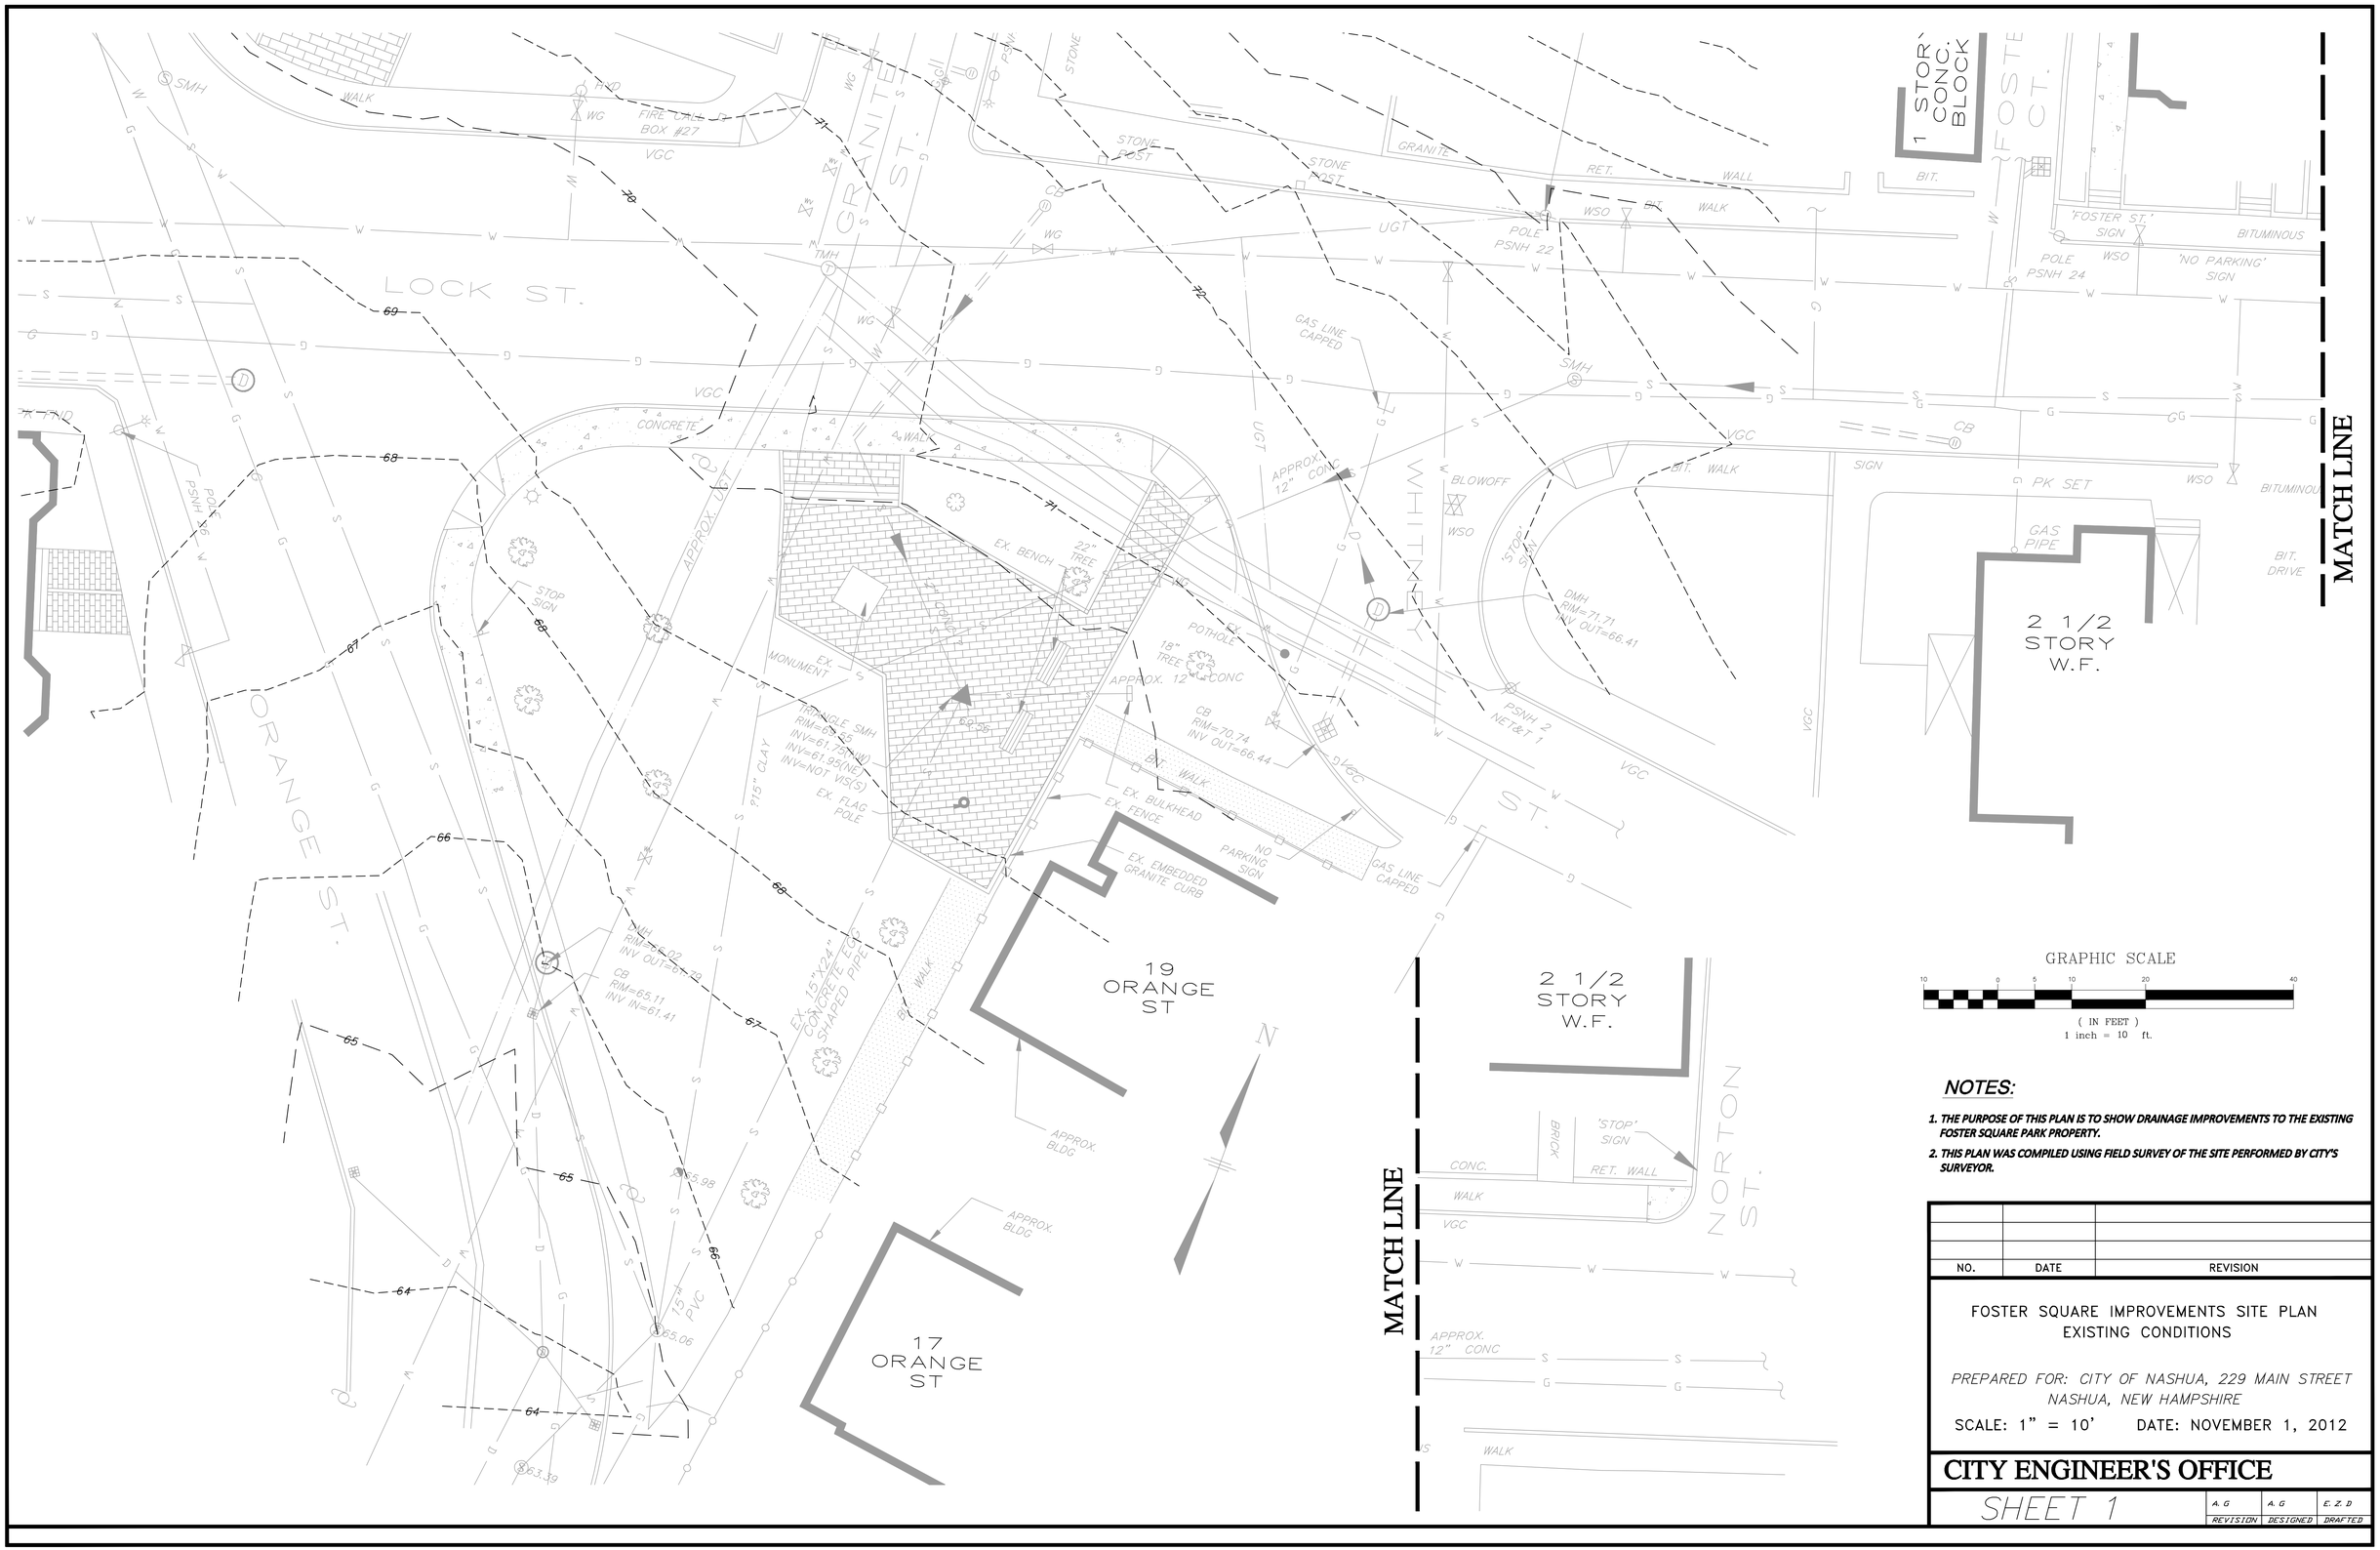

GRAPHIC SCALE

10 0 5 10 20 40

(IN FEET)
1 inch = 10 ft.

NOTES:

1. THE PURPOSE OF THIS PLAN IS TO SHOW DRAINAGE IMPROVEMENTS TO THE EXISTING FOSTER SQUARE PARK PROPERTY.
2. THIS PLAN WAS COMPILED USING FIELD SURVEY OF THE SITE PERFORMED BY CITY'S SURVEYOR.

NO.	DATE	REVISION

FOSTER SQUARE IMPROVEMENTS SITE PLAN
EXISTING CONDITIONS

PREPARED FOR: CITY OF NASHUA, 229 MAIN STREET
NASHUA, NEW HAMPSHIRE

SCALE: 1" = 10' DATE: NOVEMBER 1, 2012

CITY ENGINEER'S OFFICE

SHEET 1	A. G	A. G	E. Z. D
	REVISION	DESIGNED	DRAFTED

PLOTTED: 11/14/12 9:56AM BY:DHIMAE
LAST SAVED: 11/14/12 9:54AM BY:DHIMAE
DRAWING: S:\DPWSHARE\ENG DEPT\DRAINAGE PROBLEMS\FOSTER SQUARE\DWG\SITE PLAN.DWG [EXISTING CONDITIONS]