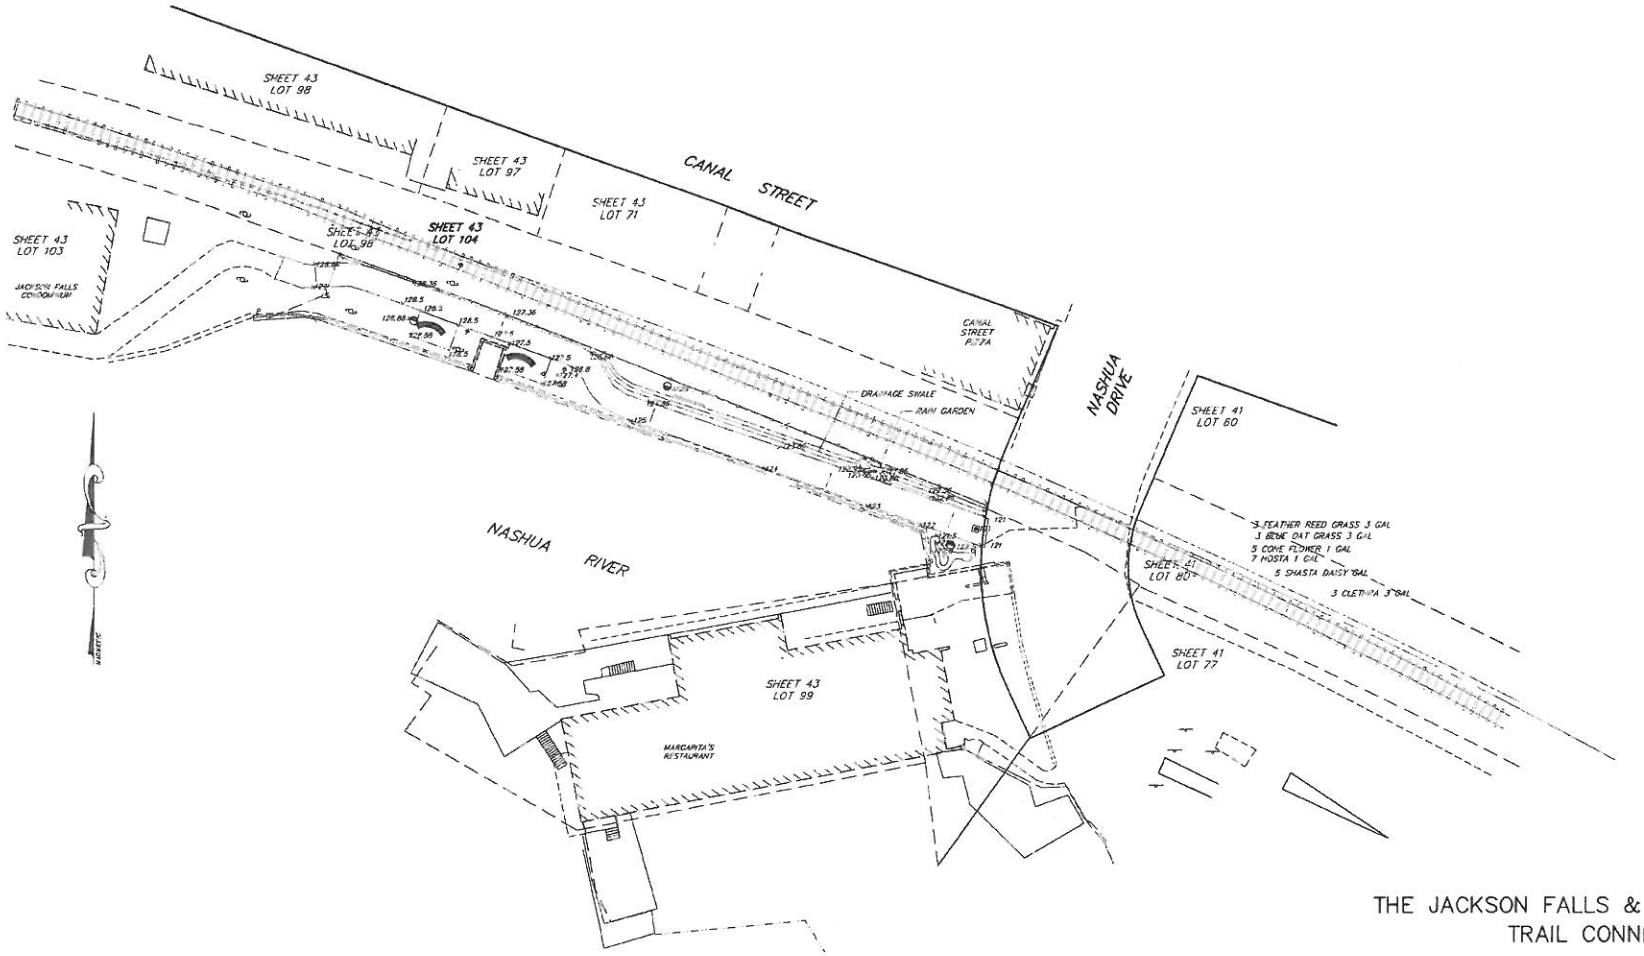

THE JACKSON FALLS & MARGARITAS TRAIL CONNECTION

GRADING PLAN

SCALE: 1" = 20' AUGUST 22, 2012

PREPARED BY

Community Development Division
229 MAIN STREET, NASHUA, NH 03061-2019

20 0 20 40 60 100
SCALE IN FEET