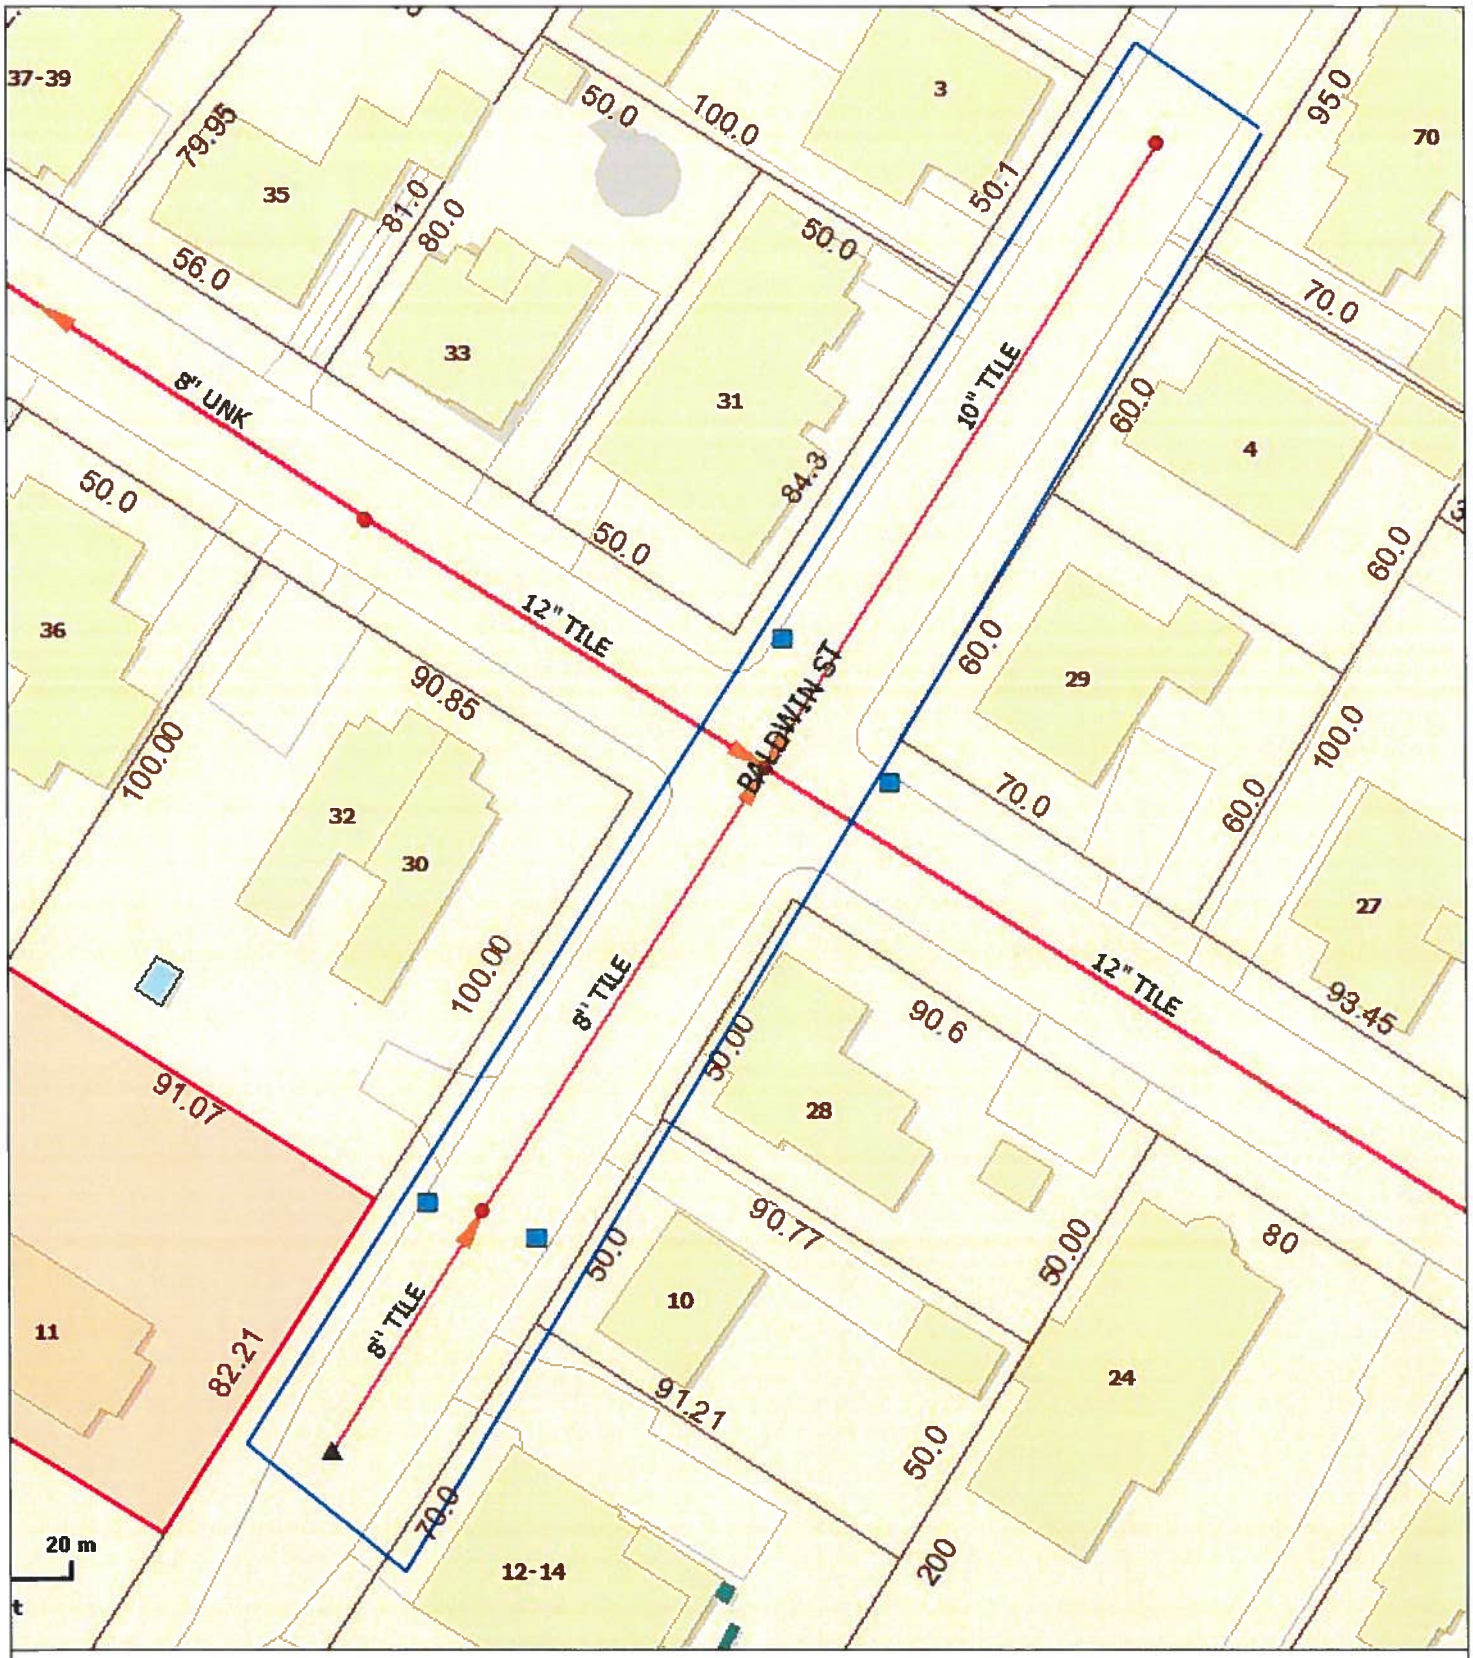

Baldwin St 154 LF 10 IN Tile &
169 LF 8 IN Tile

NASHUA
NEW HAMPSHIRE
GIS

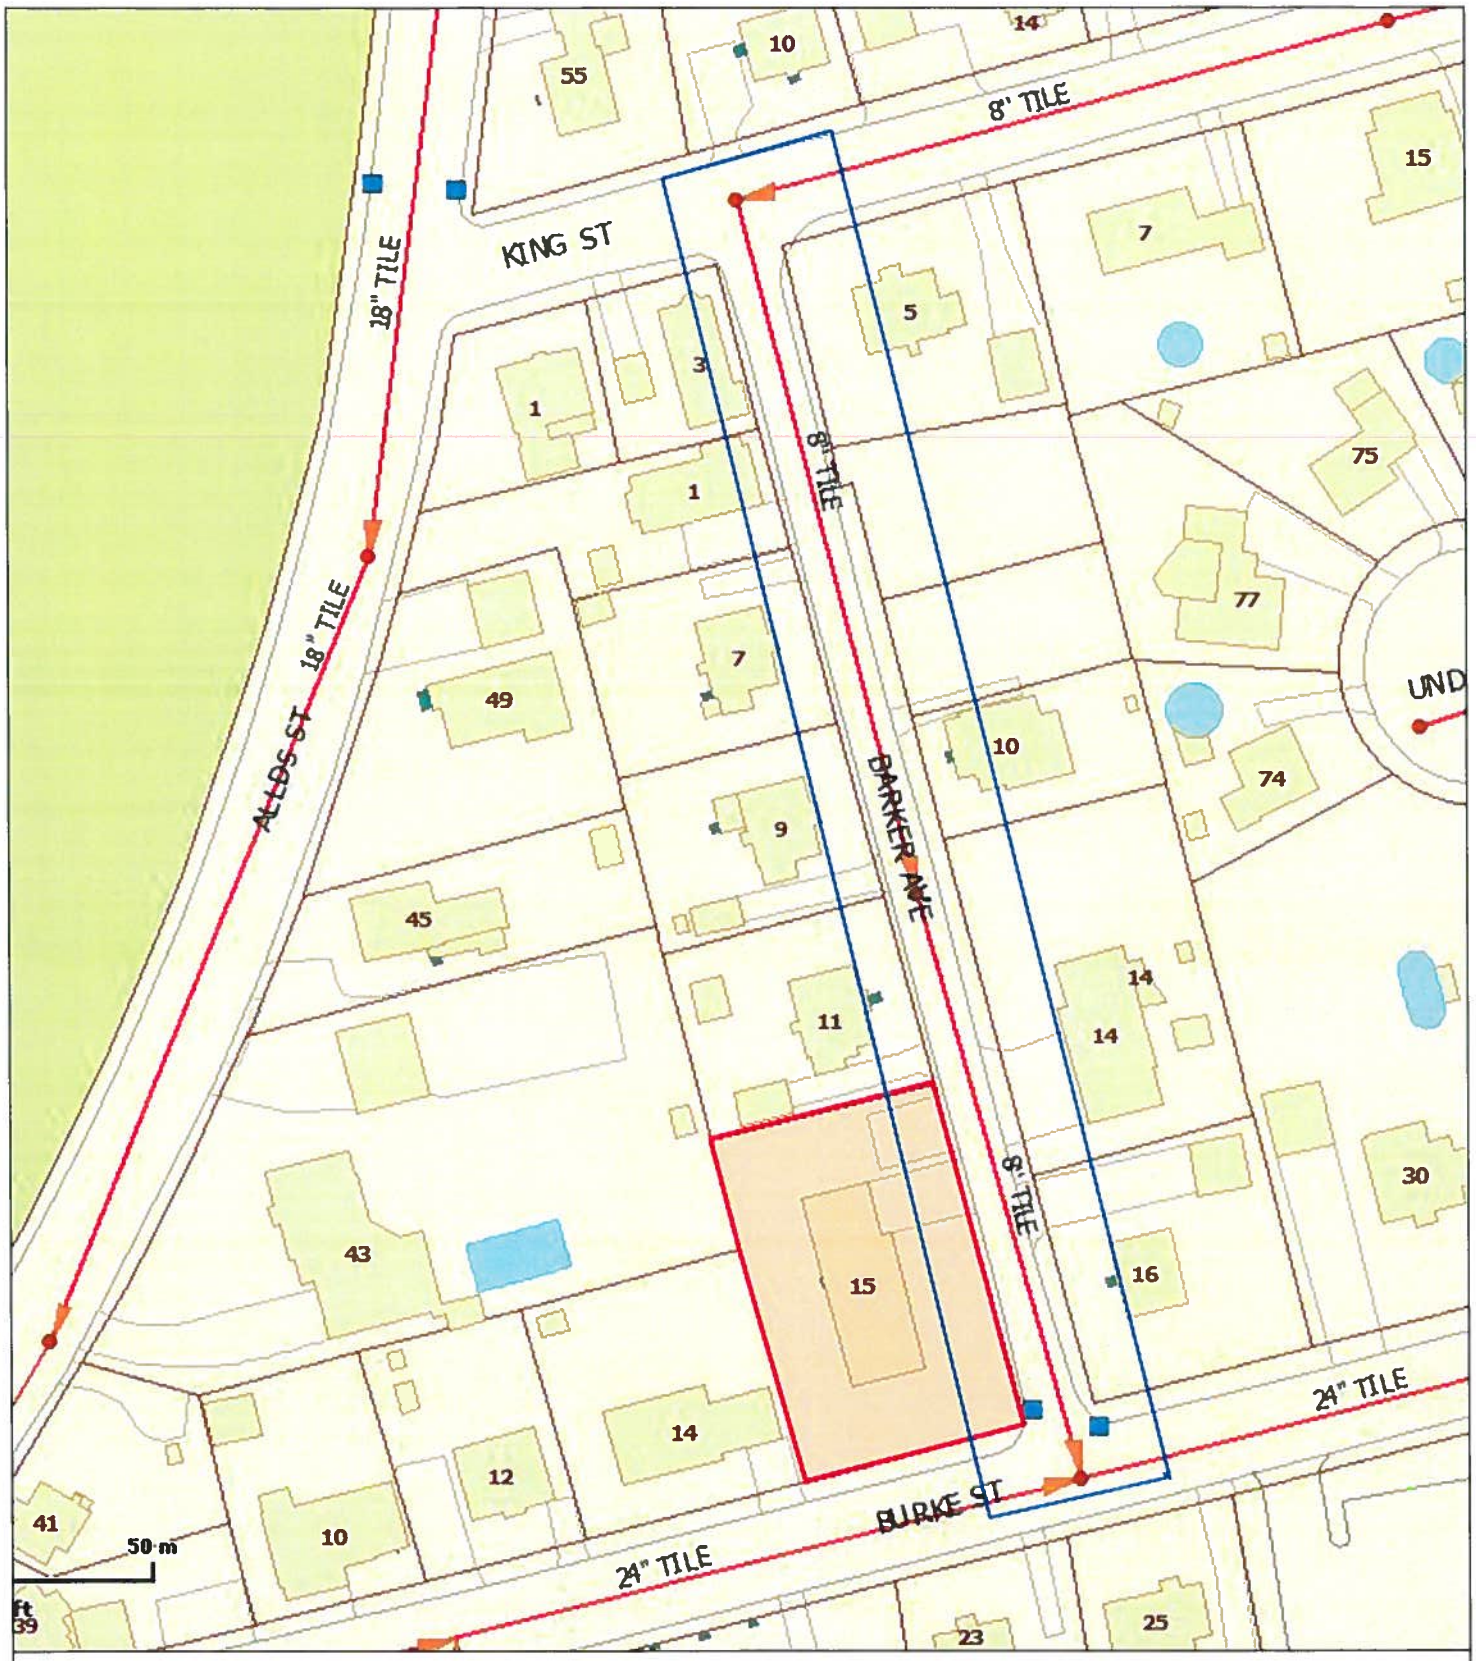

Barker Ave 550 LF 8 IN VCP

King to Burke

NASHUA
NEW HAMPSHIRE
GIS

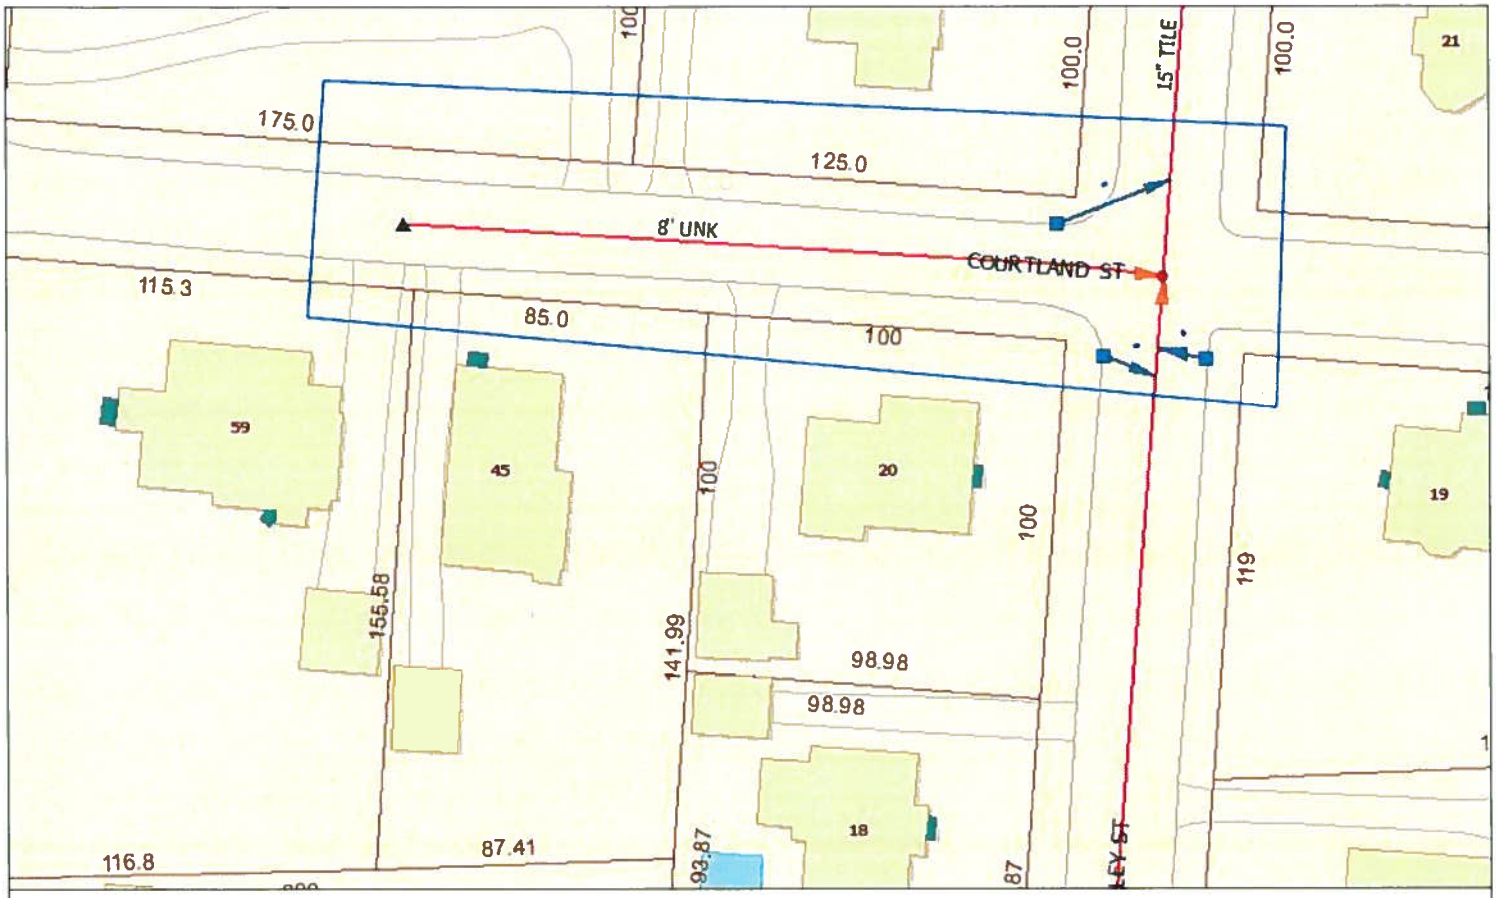

COURTLAND ST 212 LF 8 IN UNK MATL 1908

61 Concord to Berkeley

NASHUA NEW HAMPSHIRE GIS

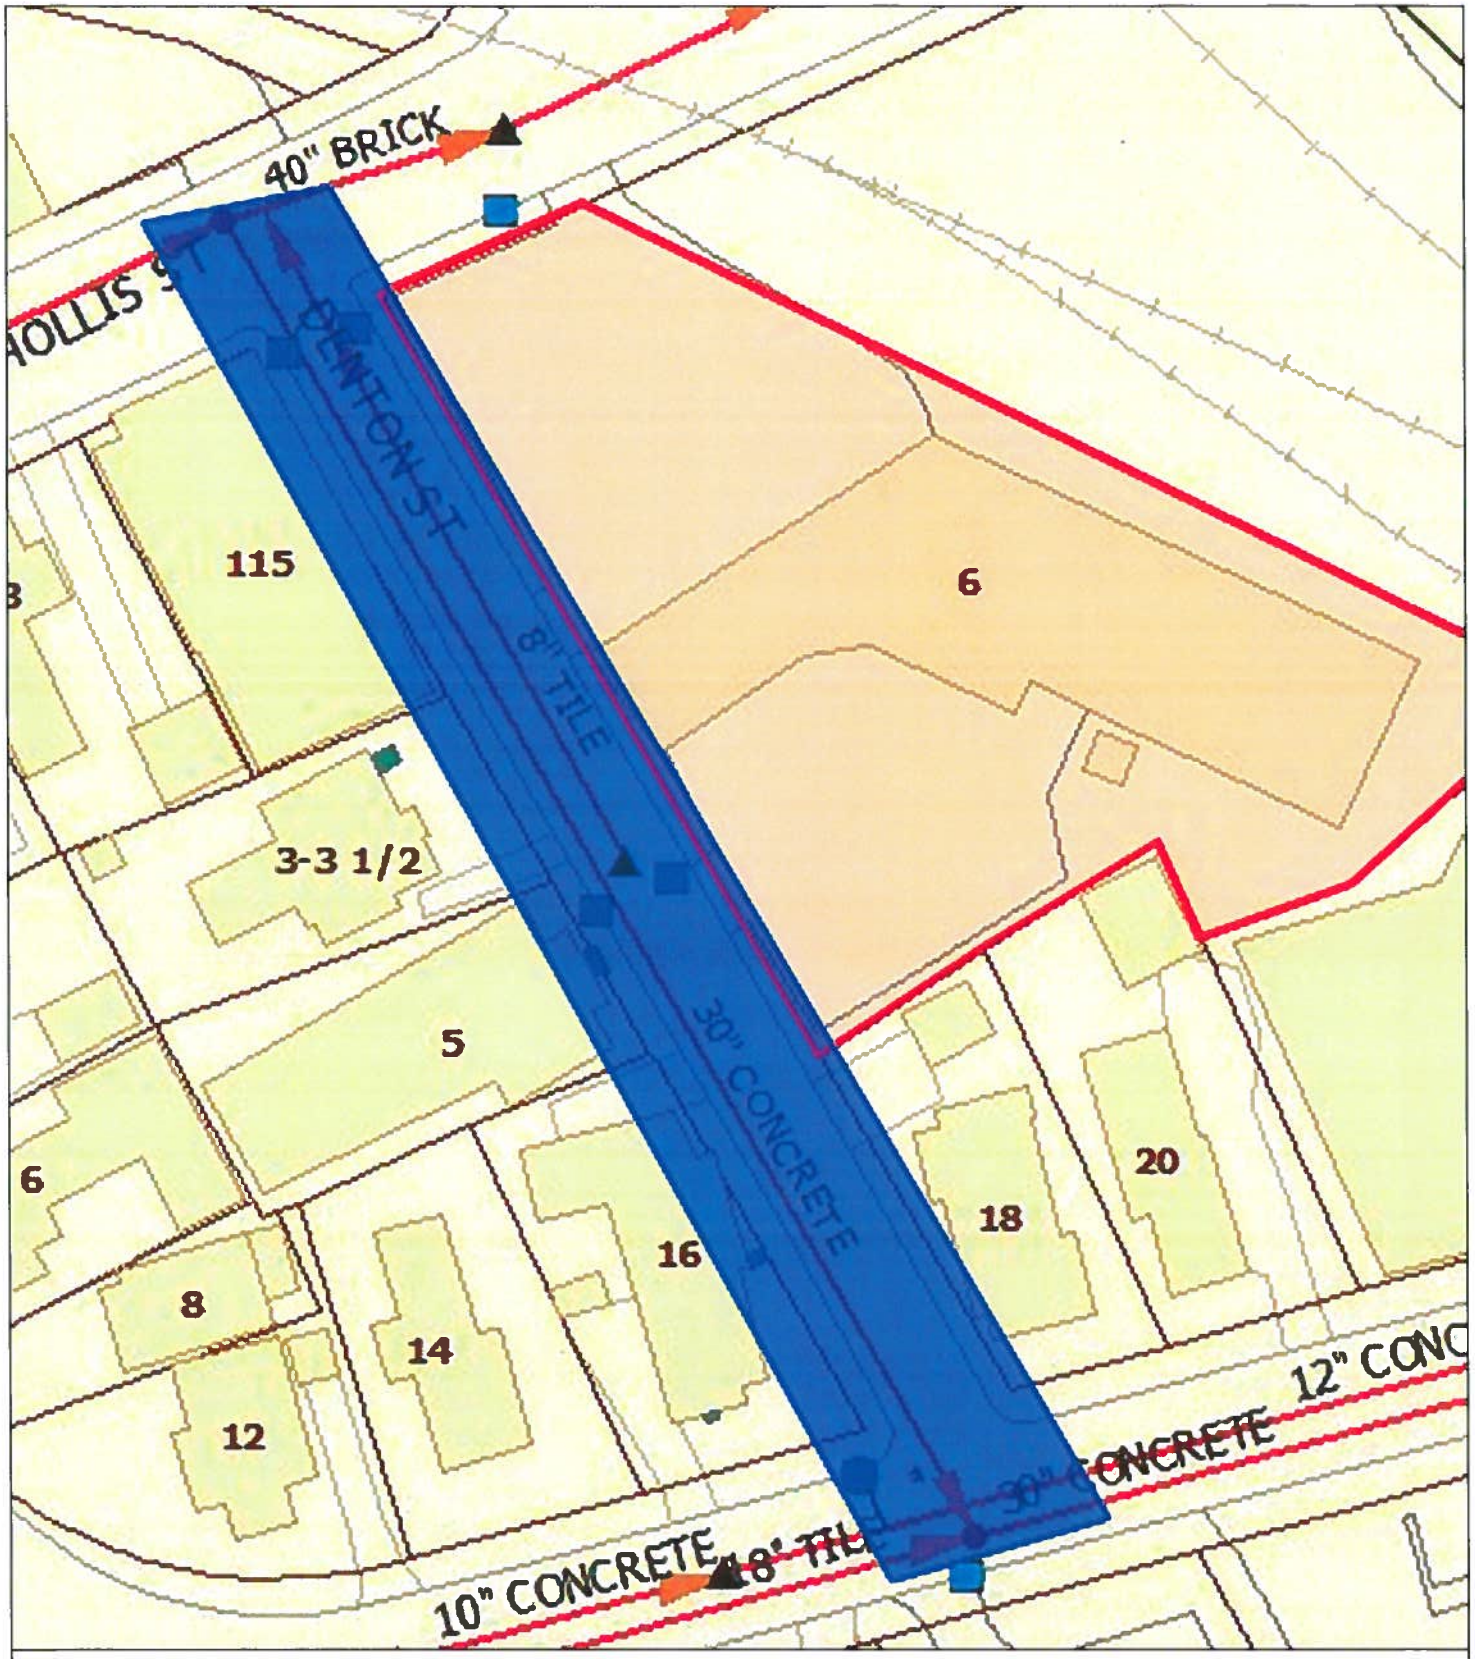

DENTON ST 366 LF 30 IN Conc 1899

E. Hollis to Crown

NASHUA NEW HAMPSHIRE GIS

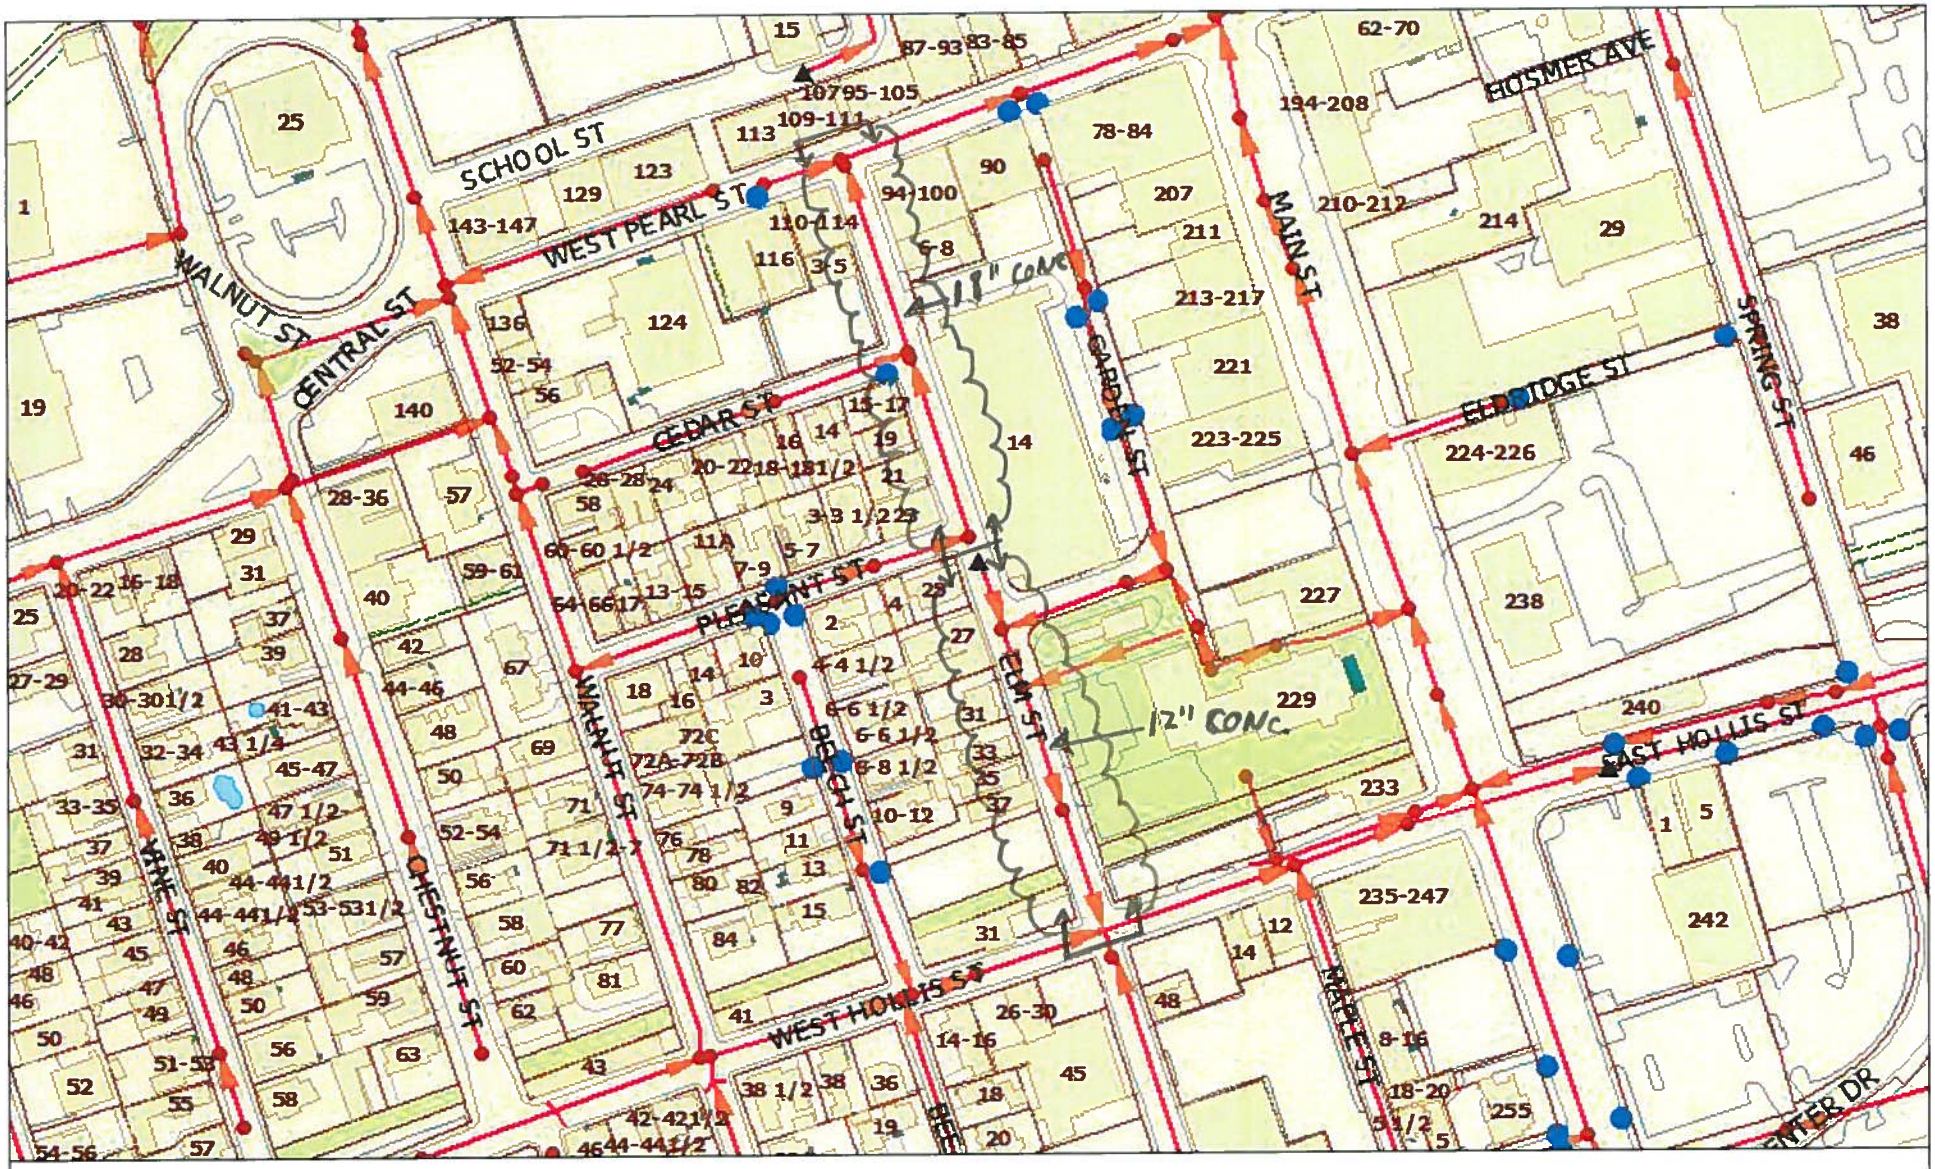

ELM ST., L= 435' ± (18"), L= 415' ± (12")

NASHUA
NEW HAMPSHIRE
GIS

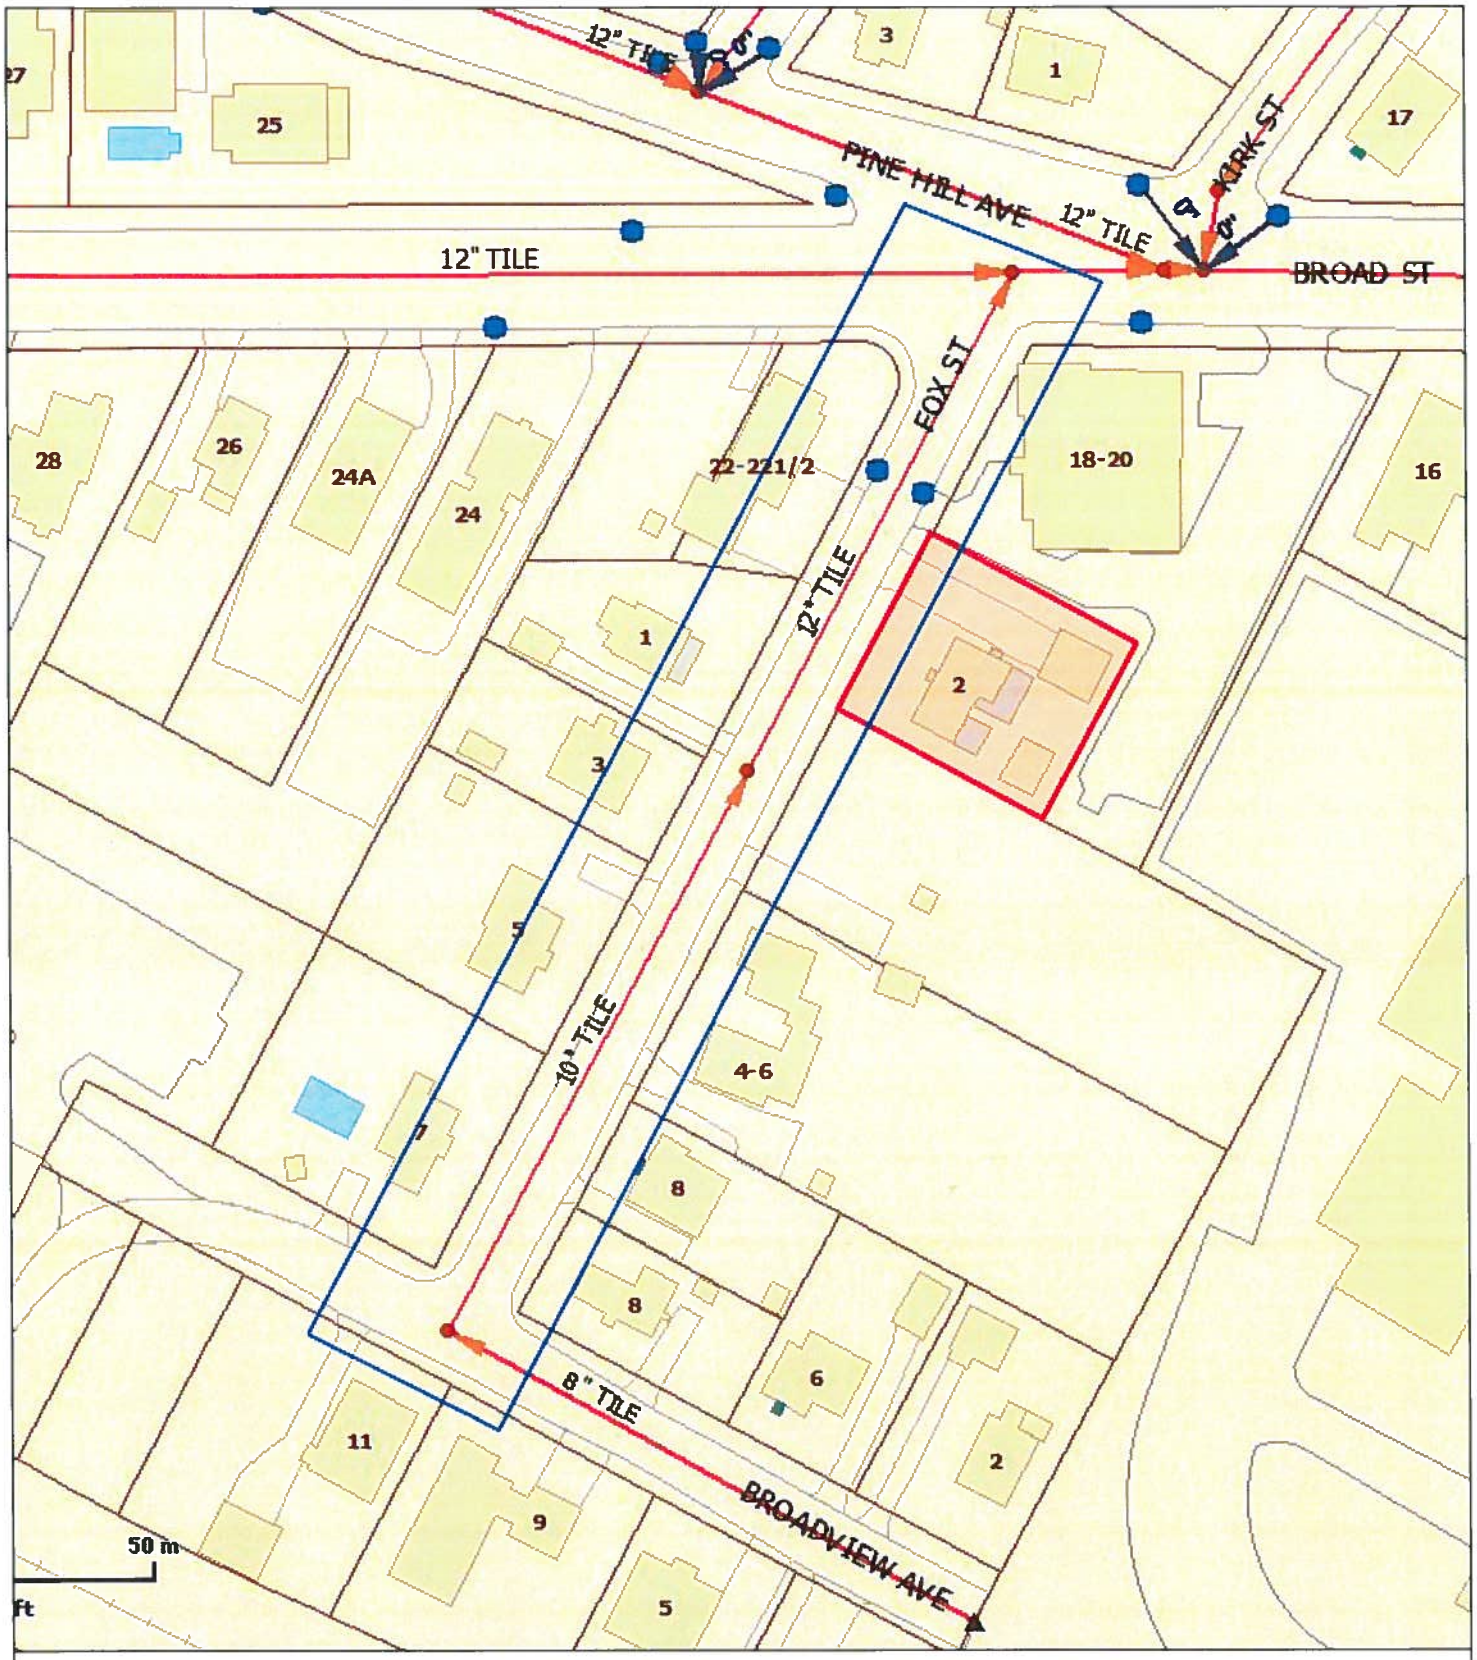

Fox St: 265 LF 10 IN & 235 LF 12 IN 1926 Tile

Broadview Ave to Broad St.

NASHUA NEW HAMPSHIRE GIS

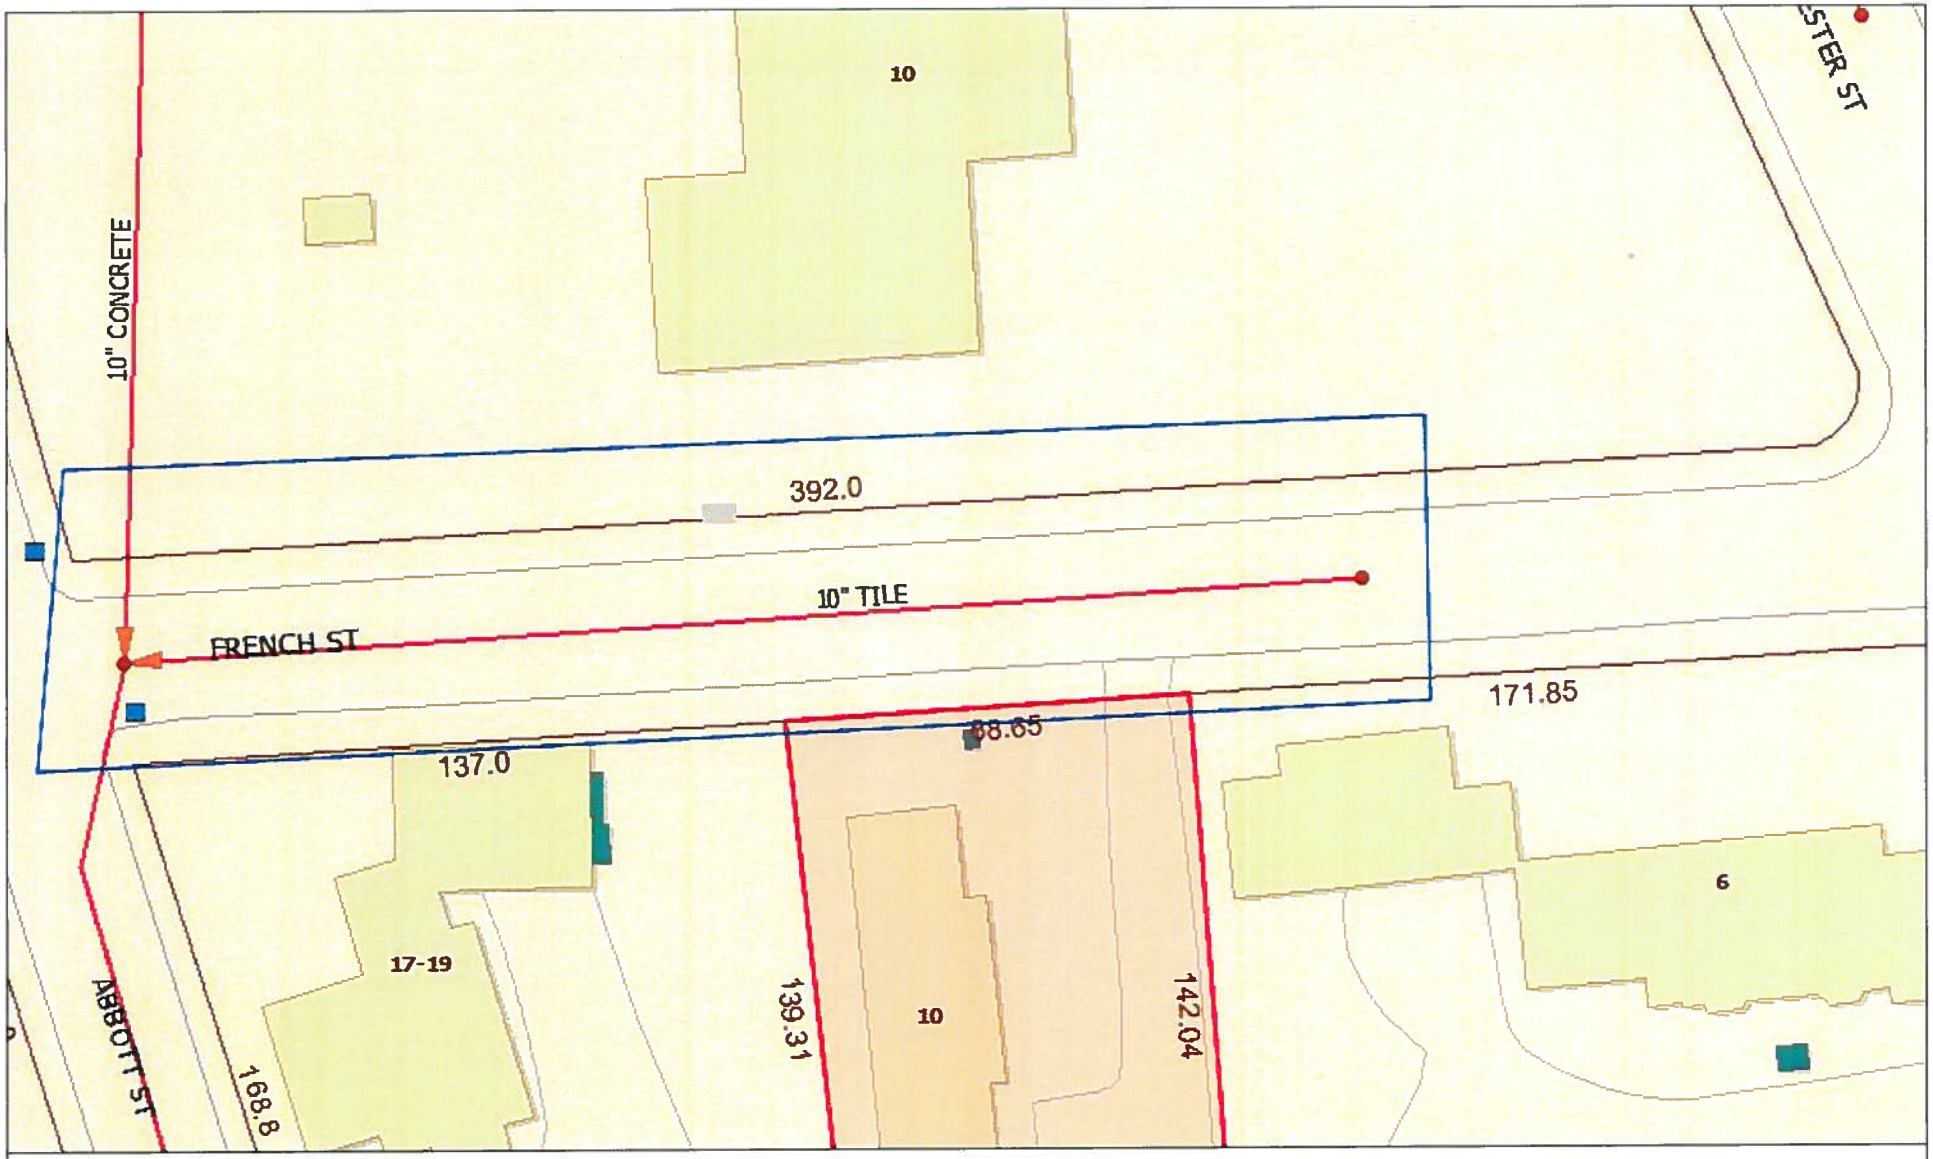

French St 267 LF 10 IN Tile 1921

6 Manchester St to Abbott St

NASHUA
NEW HAMPSHIRE
GIS

Gilman St: 557 LF 12 IN VCP

146 Gillman to Russell St.

NASHUA
NEW HAMPSHIRE
GIS

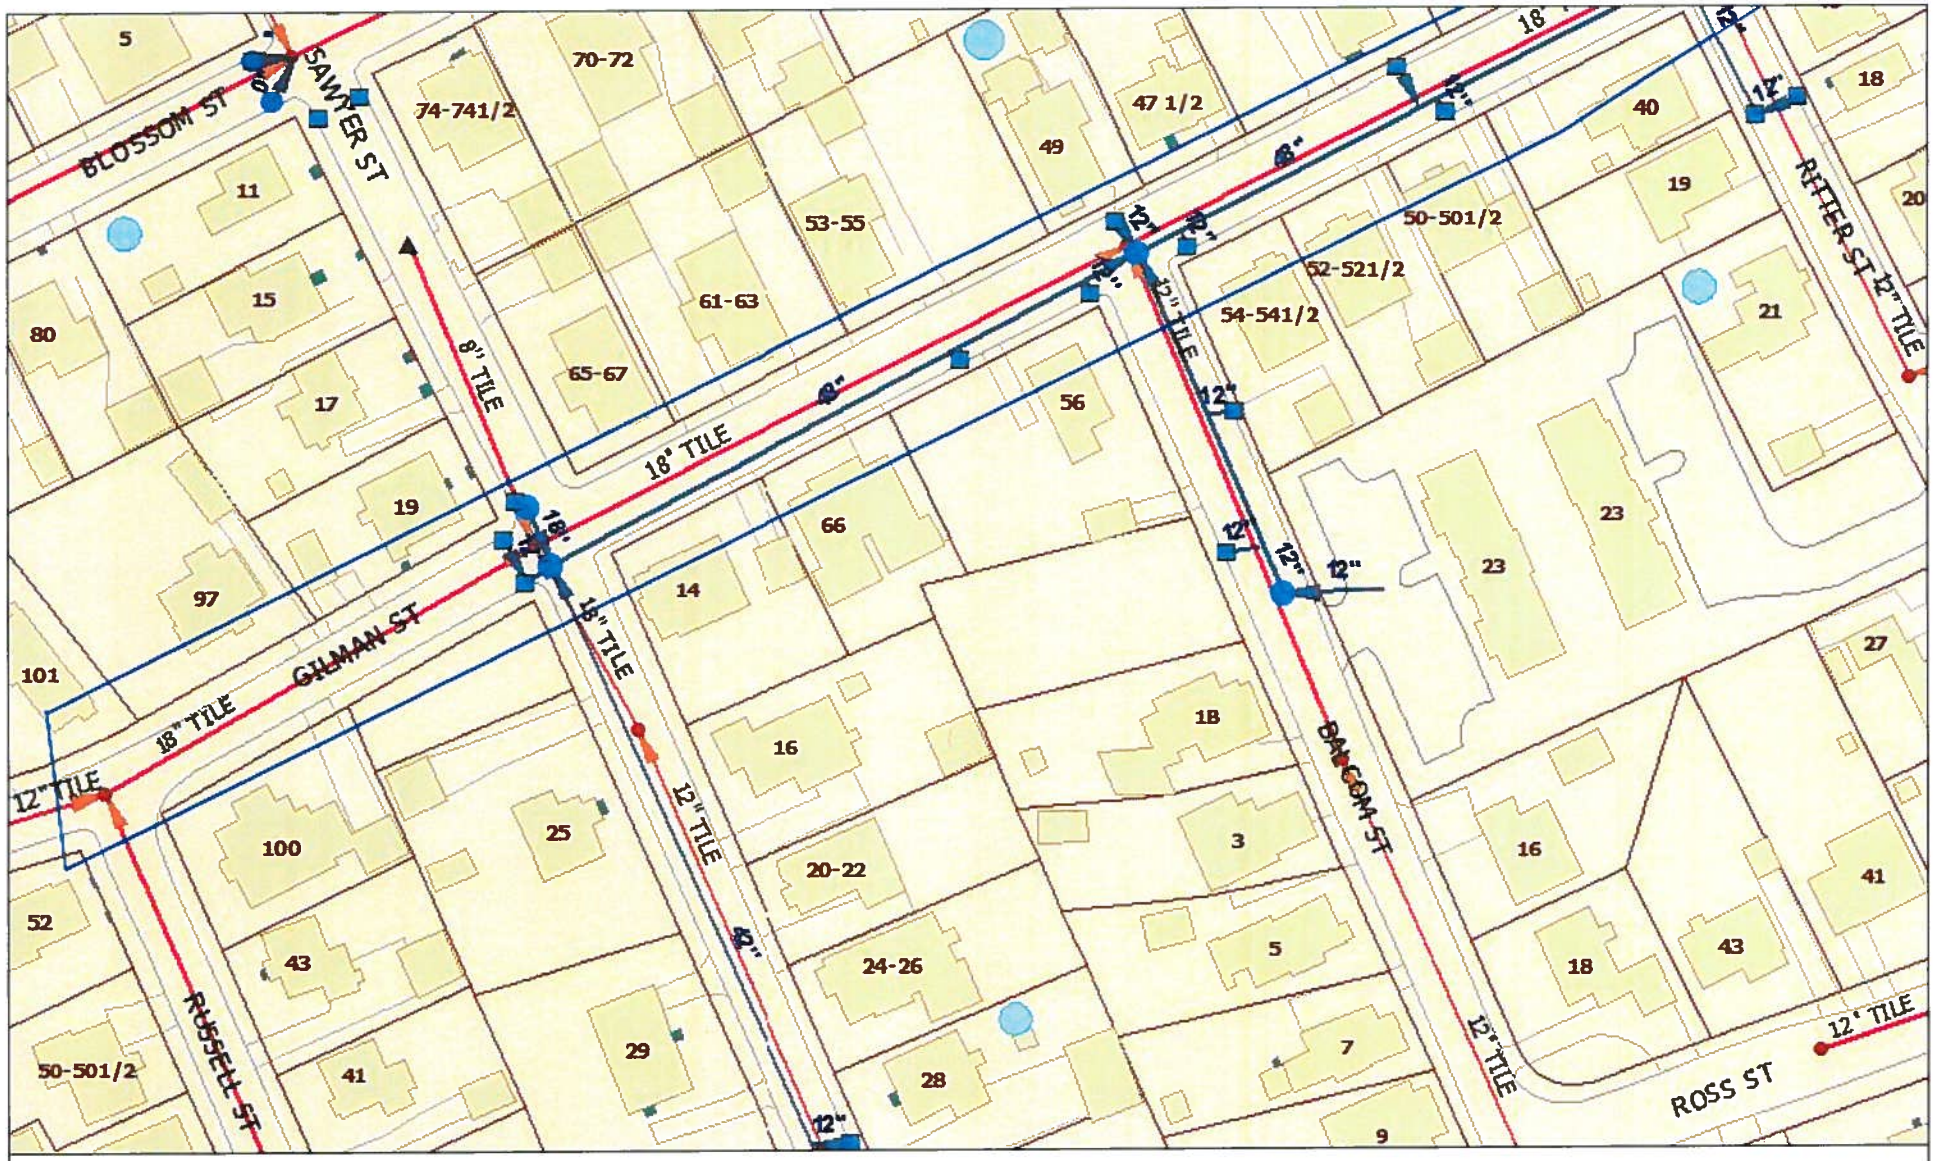

Gilman St 895 LF 18 IN Tile 1920 - 22

Russell to # 46 Gilman (Map 2 of 3)

NASHUA
NEW HAMPSHIRE
GIS

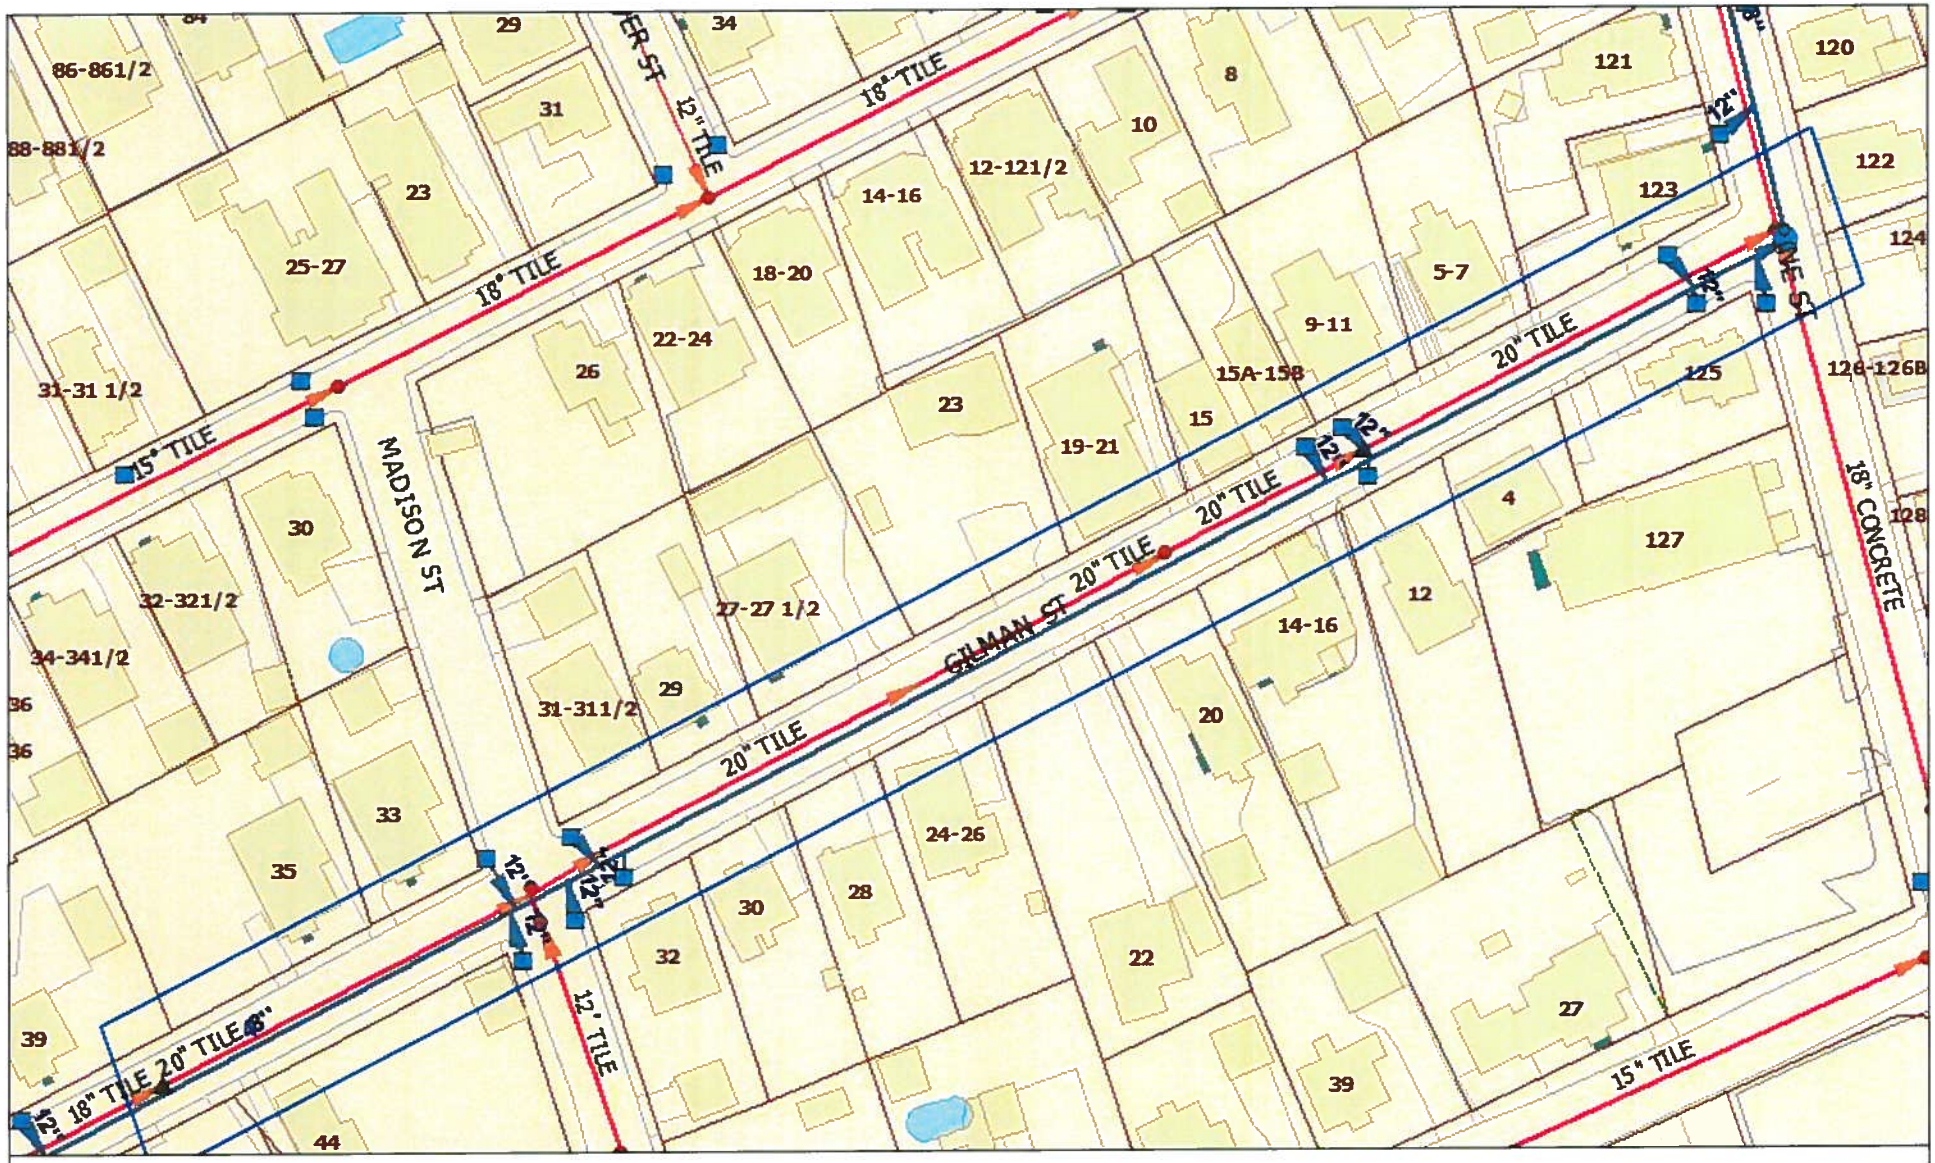

Gilman St 815 LF 20 IN Tile 1899

46 Gilman to Pine St. (Map 3 of 3)

NASHUA
NEW HAMPSHIRE
GIS

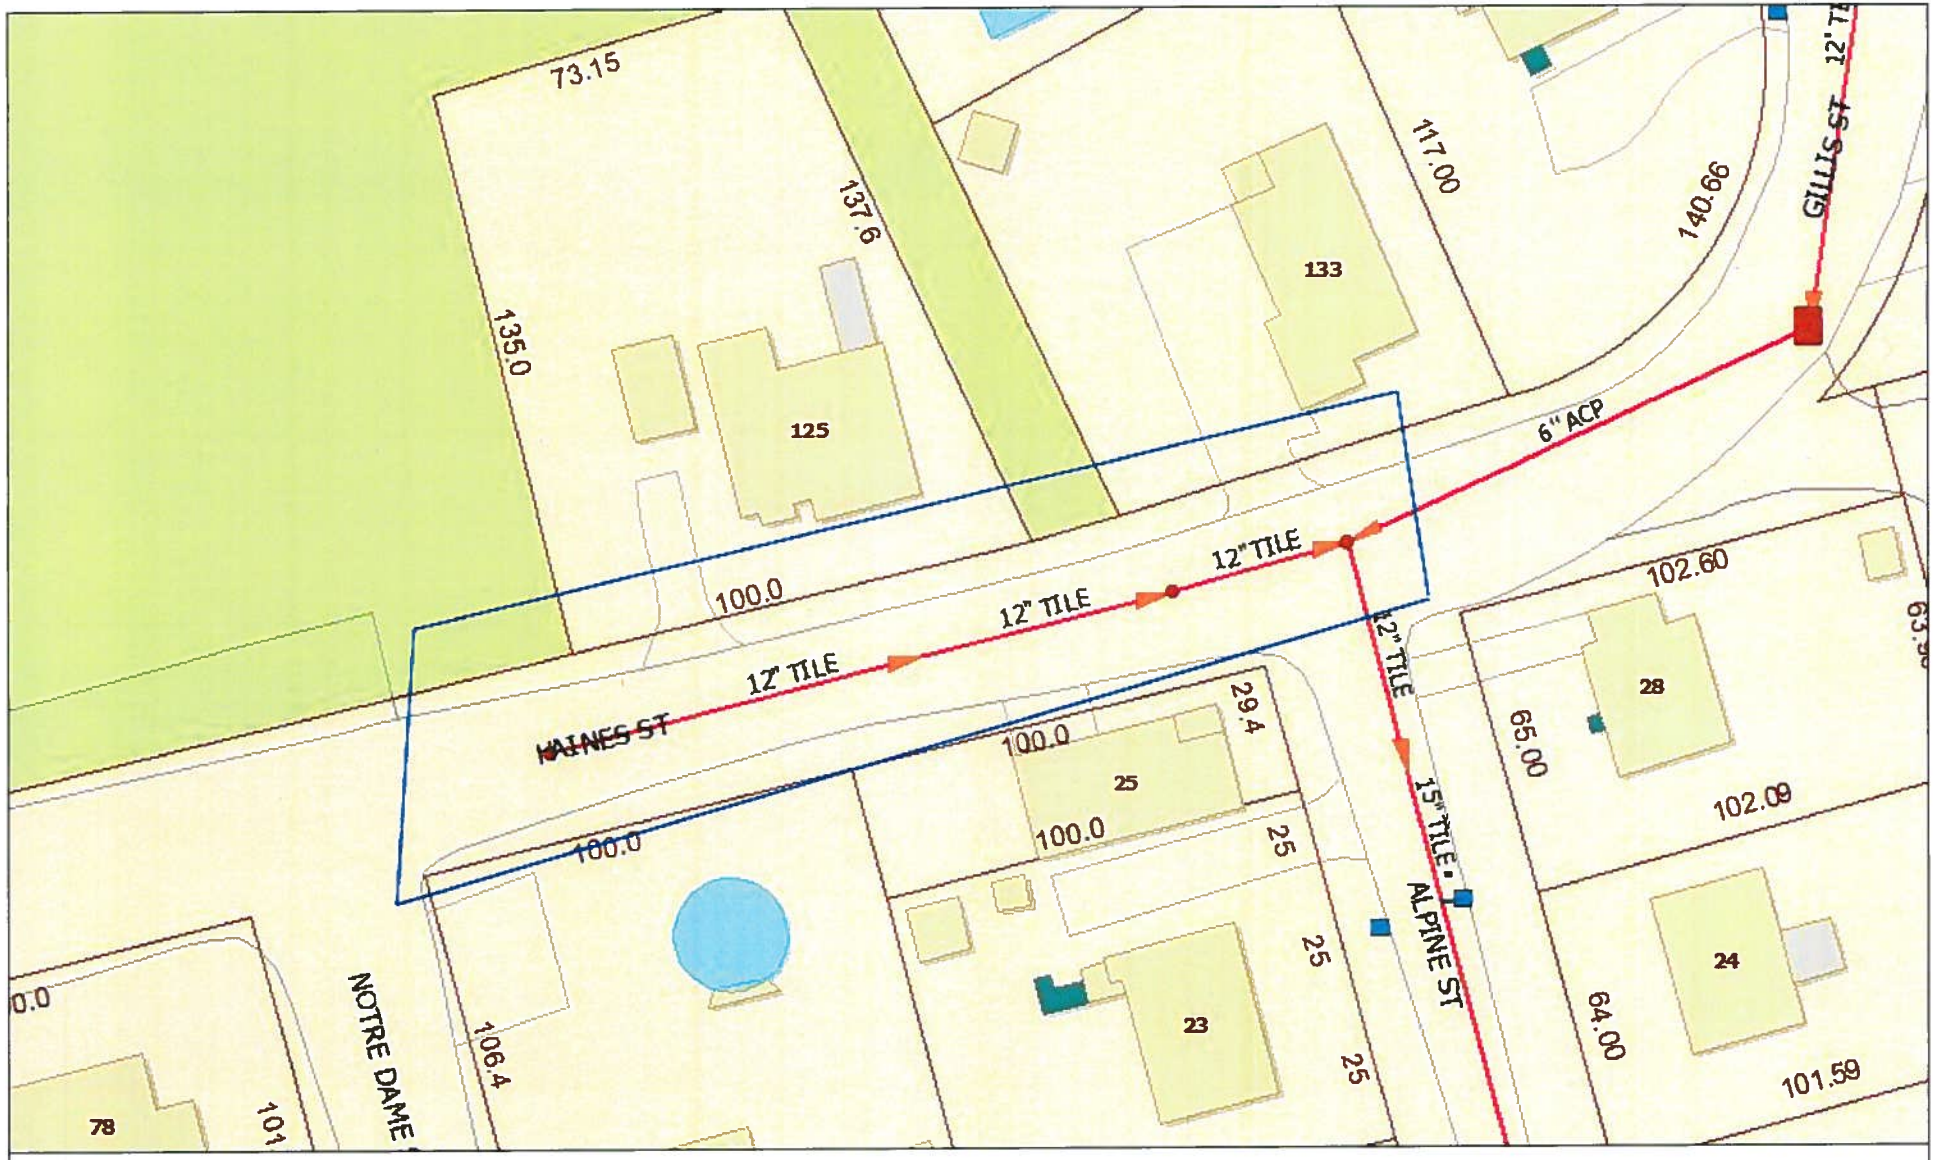

Haines St 224 LF 12 IN Tile 1934 1972

#1 Notre Dame St to Alpine St

NASHUA
NEW HAMPSHIRE
GIS

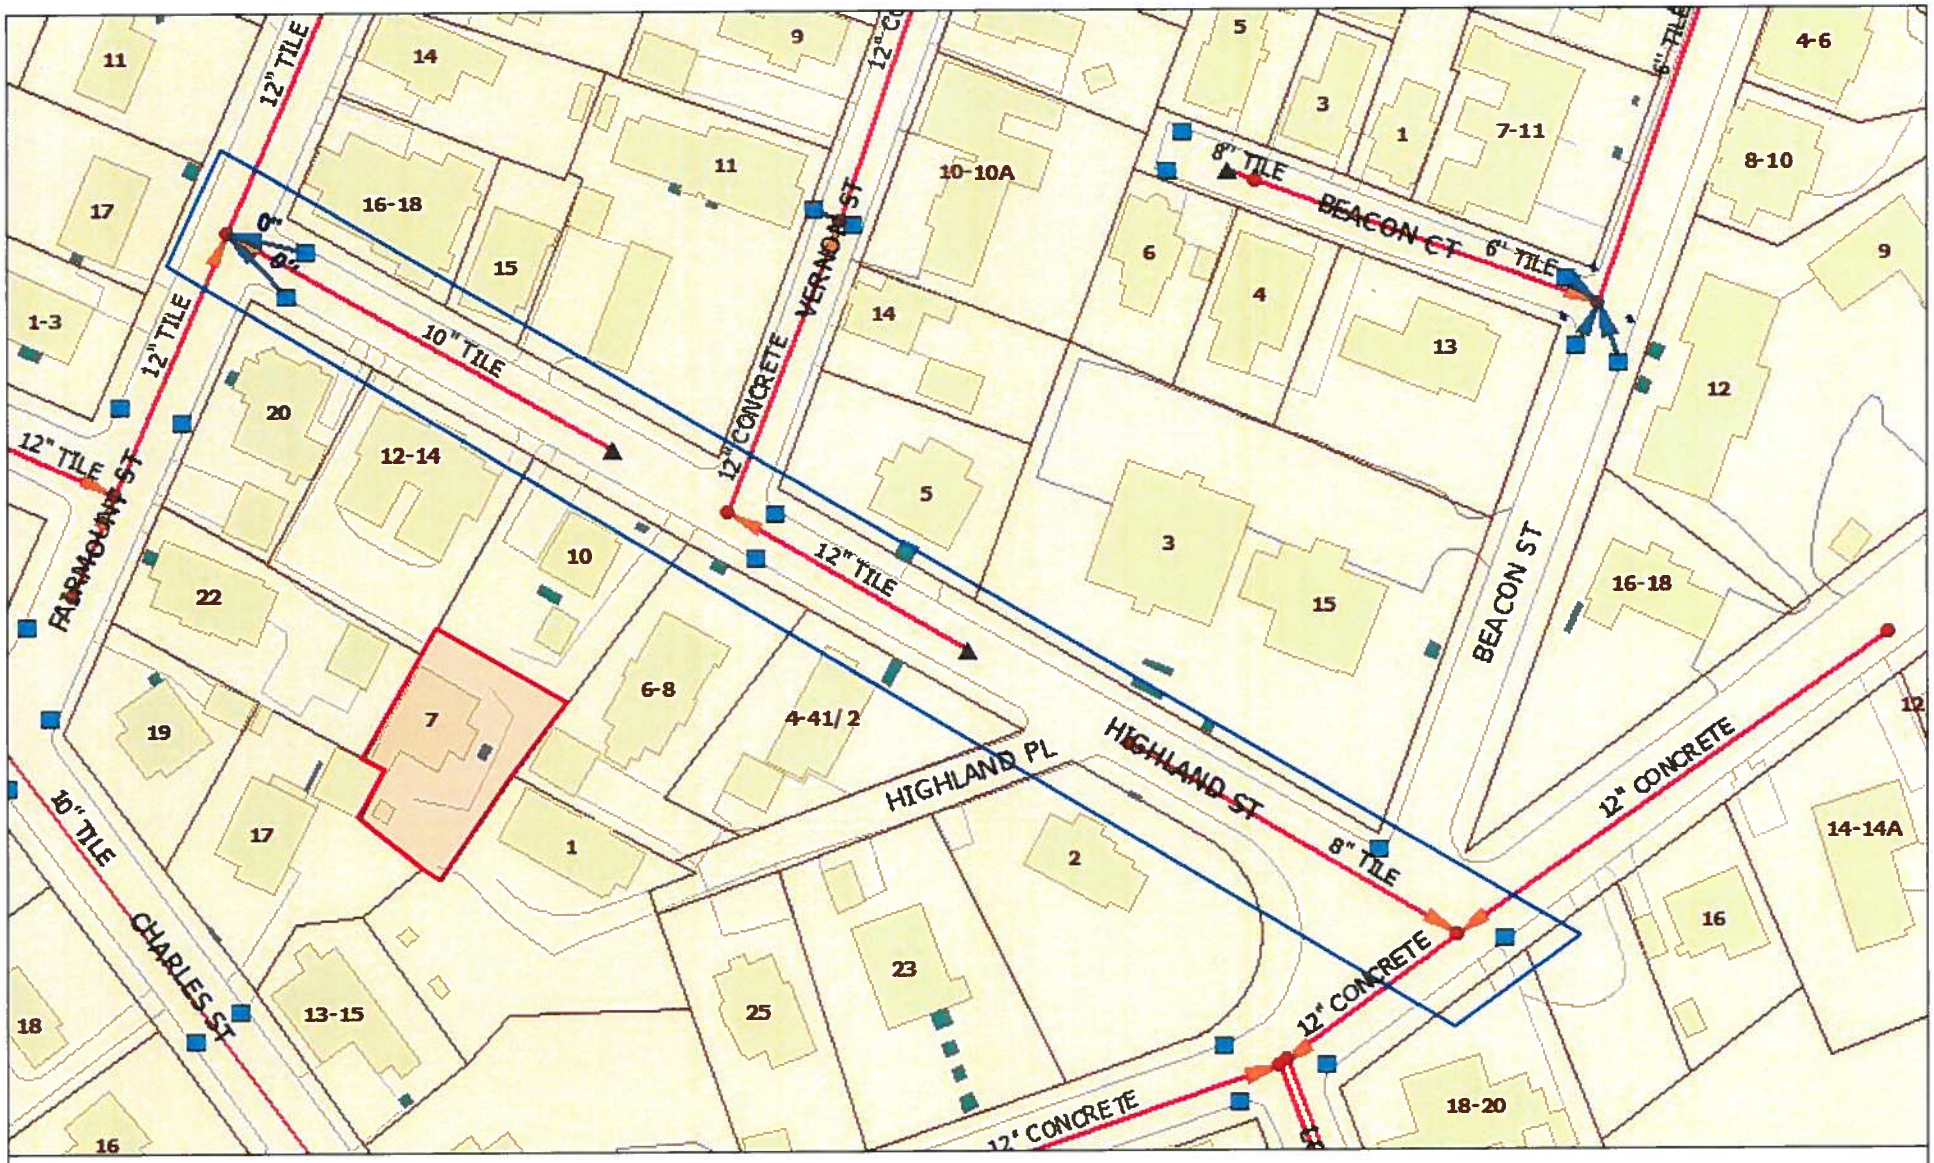

Highland St170 LF 8 IN Tile 1890 125 LF 12 IN Tile 1926 200 LF 10 IN Tile 1892

Fairmount to Auburn

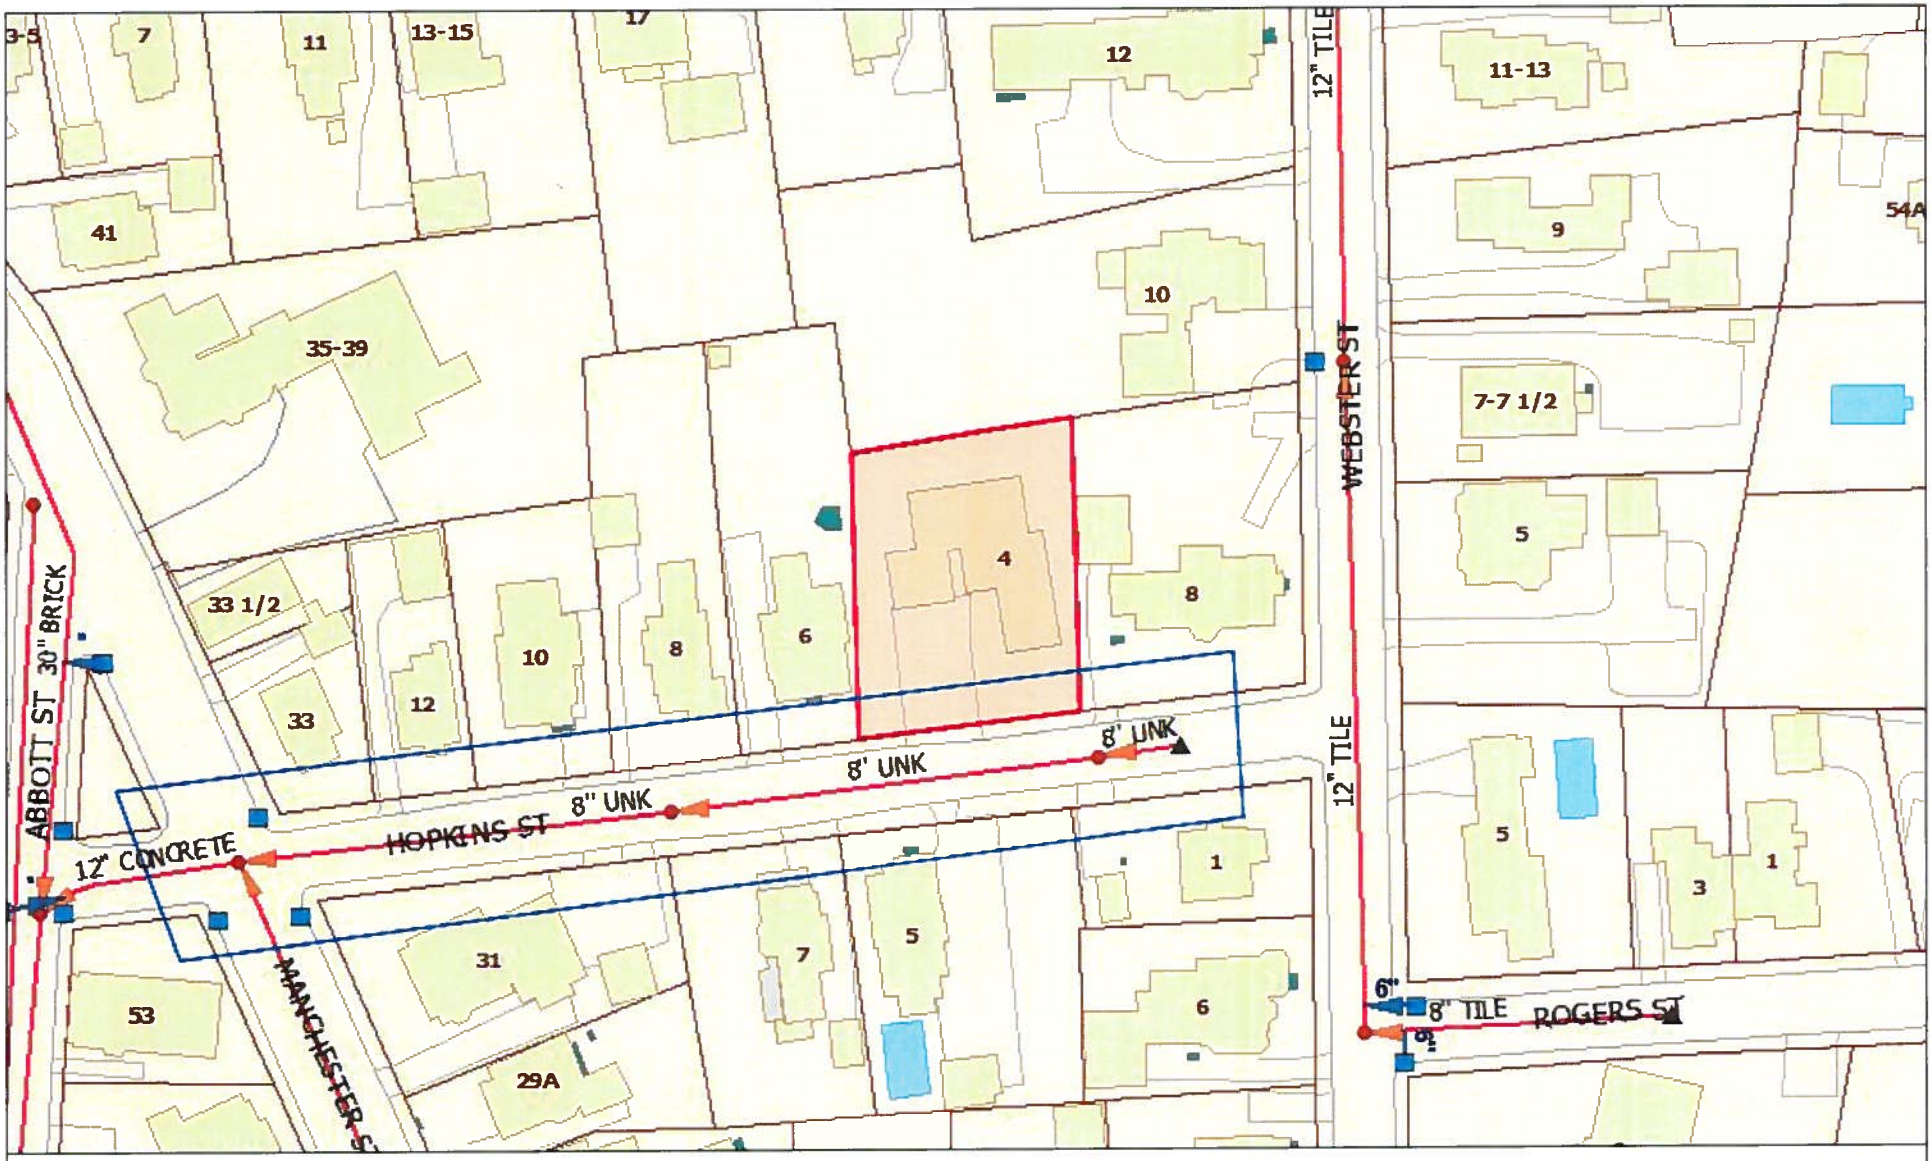

Hopkins St 420 LF 8 IN Unk Matl

#1 Hopkins to Manchester

NASHUA
NEW HAMPSHIRE
GIS

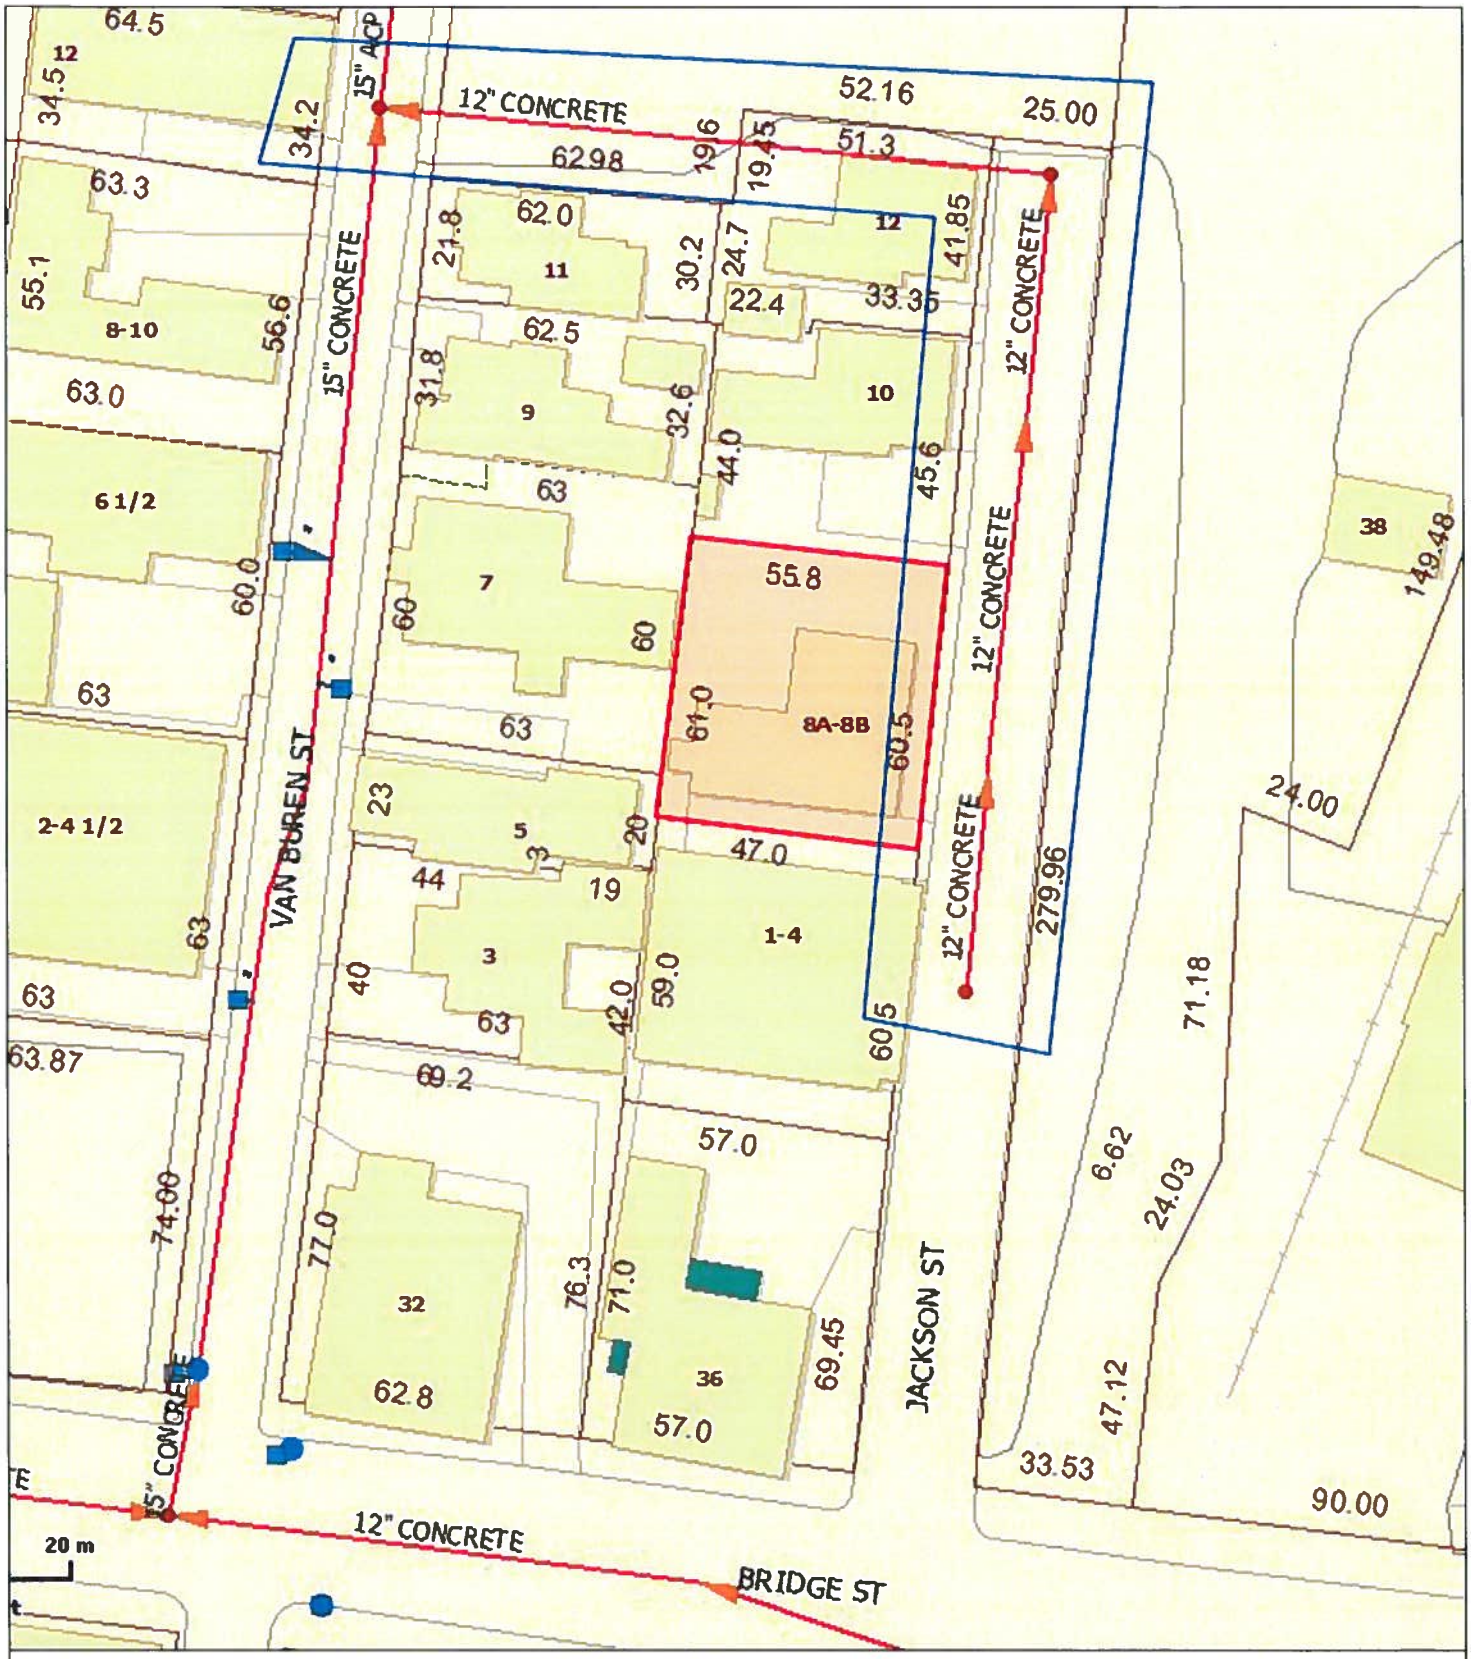

JACKSON ST and X CTY 312 LF12 IN CONC 1928

1-4 Jackson to 12 Jackson to Van Buren

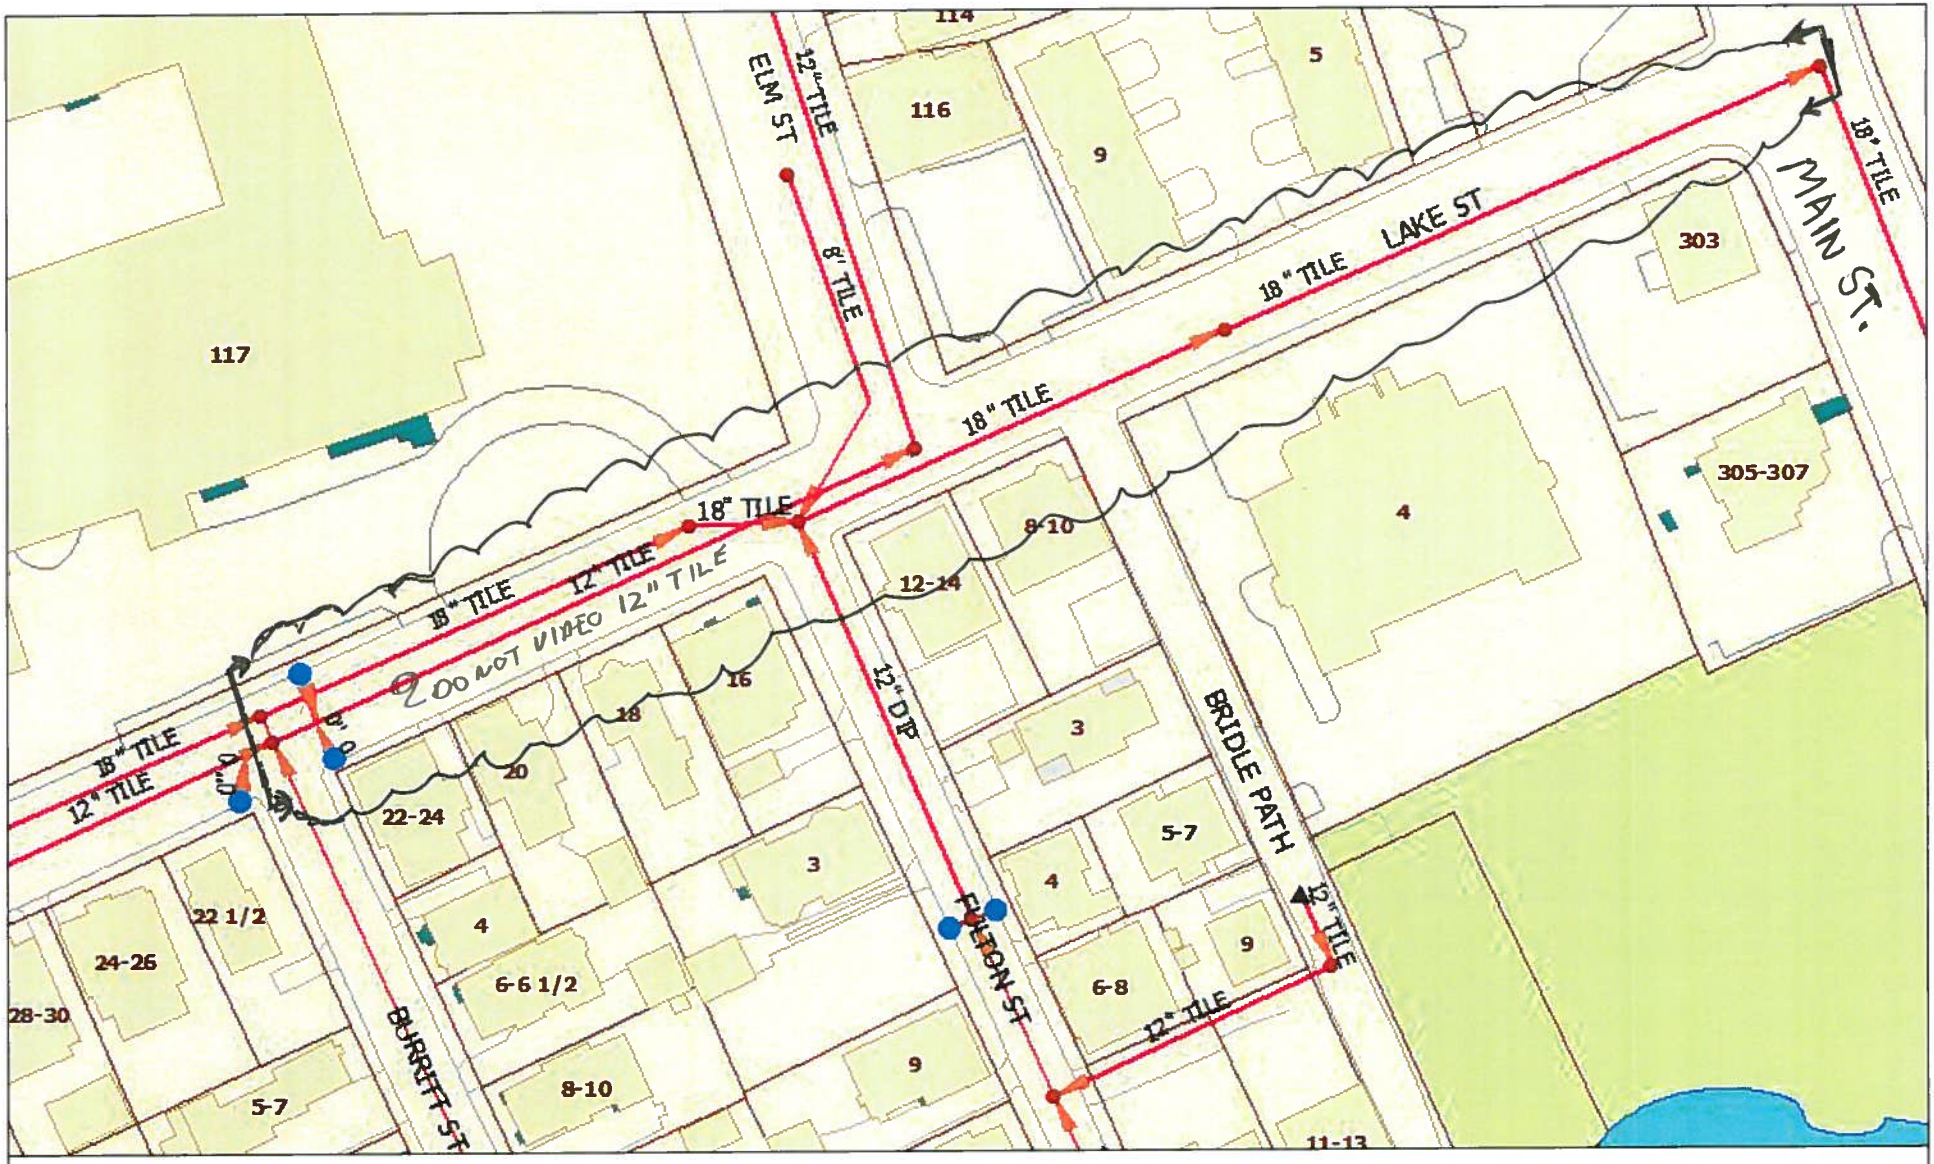

LAKE STREET, L=730'±(18")

NASHUA
NEW HAMPSHIRE
GIS

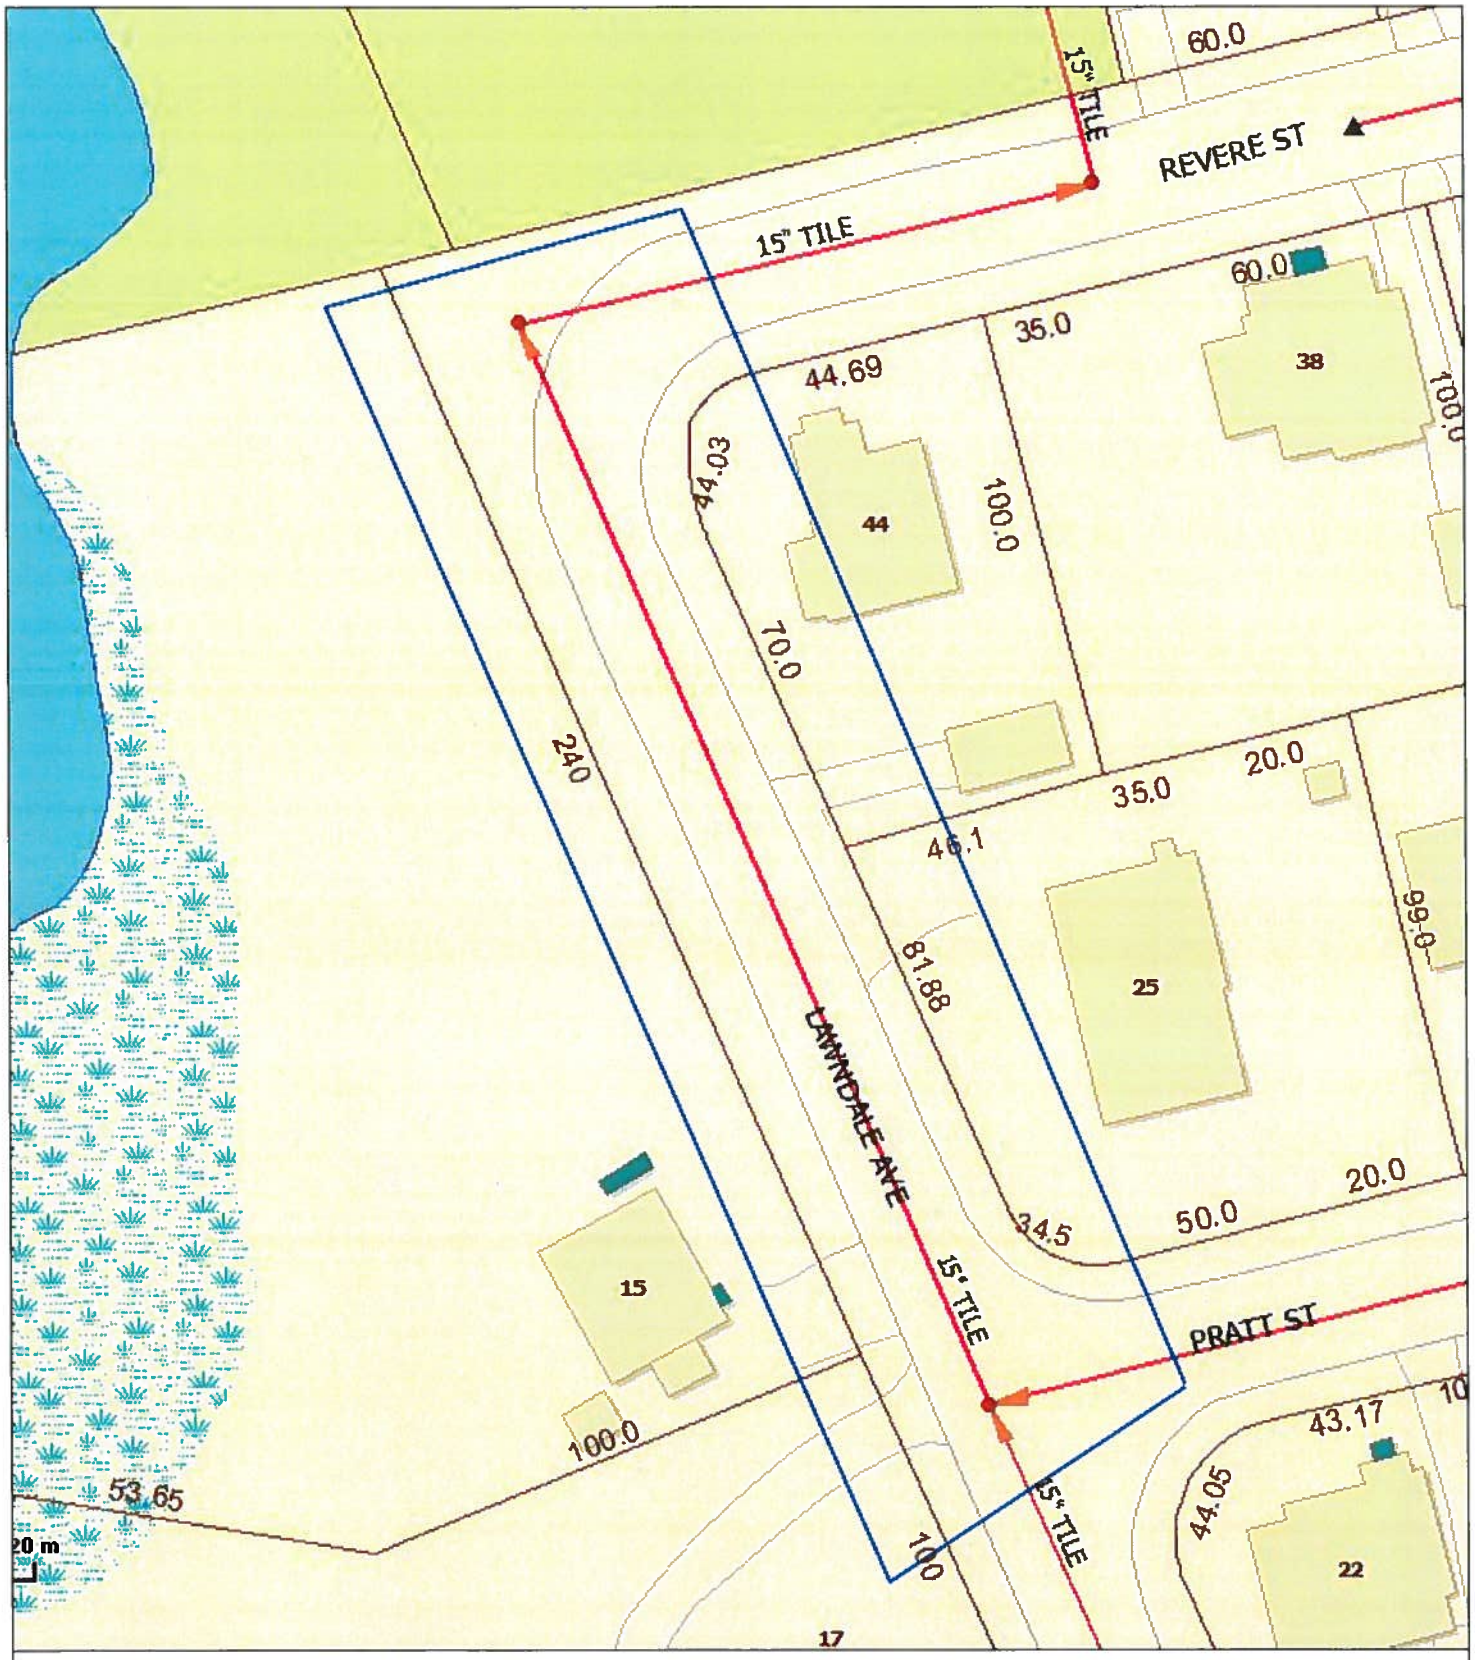

Lawndale Ave 245 LF 15 IN Tile 1934

Revere St to Pratt St

NASHUA NEW HAMPSHIRE GIS

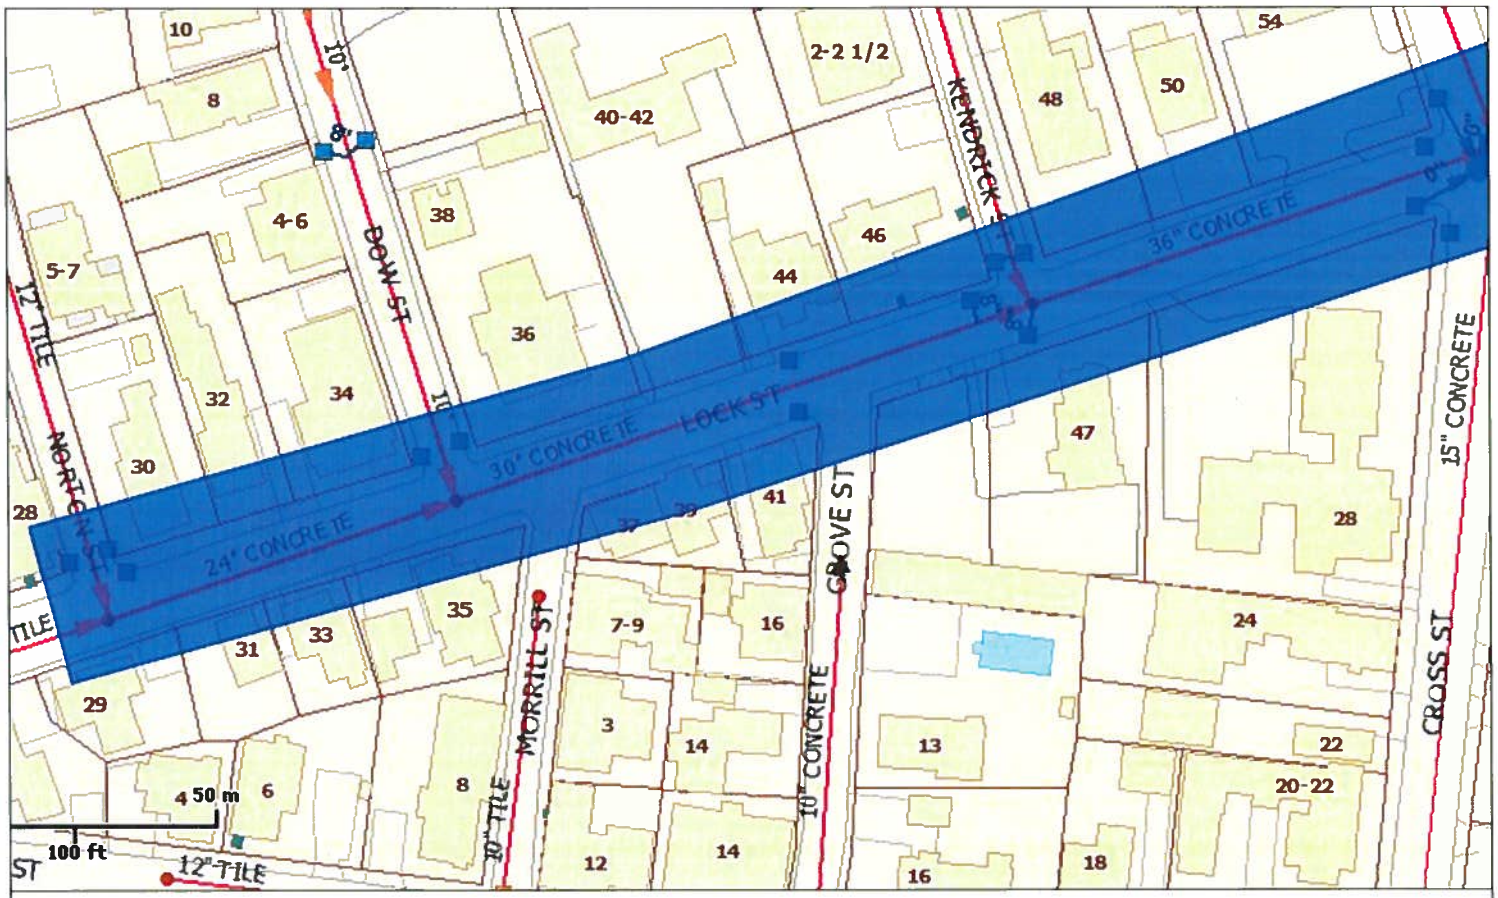

LOCK ST 663 LF 24,30 36 IN CONC 1935

Norton to Cross

NASHUA NEW HAMPSHIRE GIS

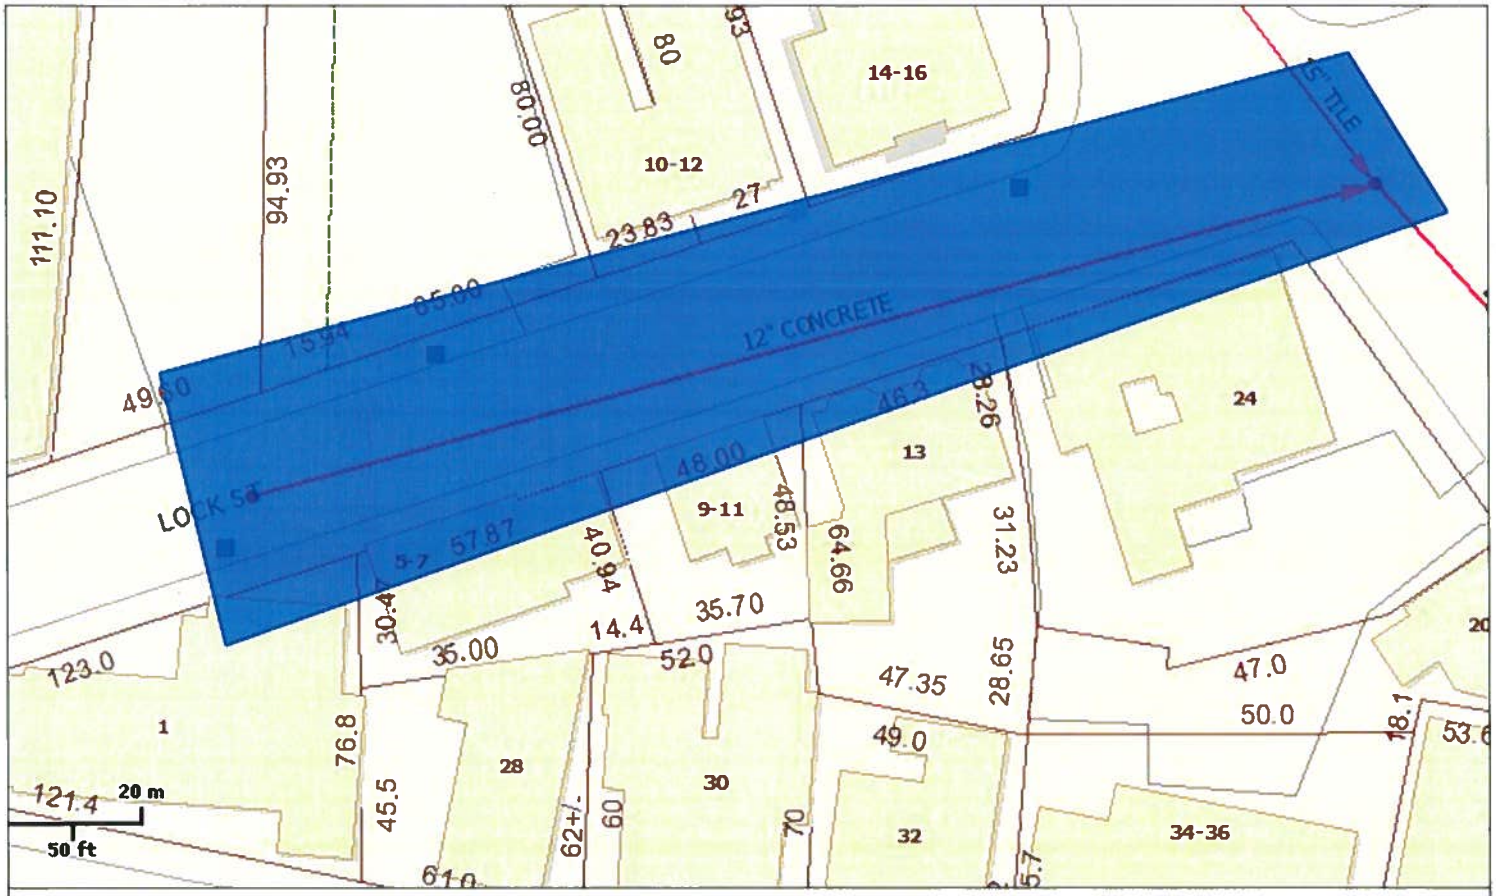

LOCK ST 264 LF 12 IN CONC 1893

1 Lock to Orange St

NASHUA
NEW HAMPSHIRE
GIS

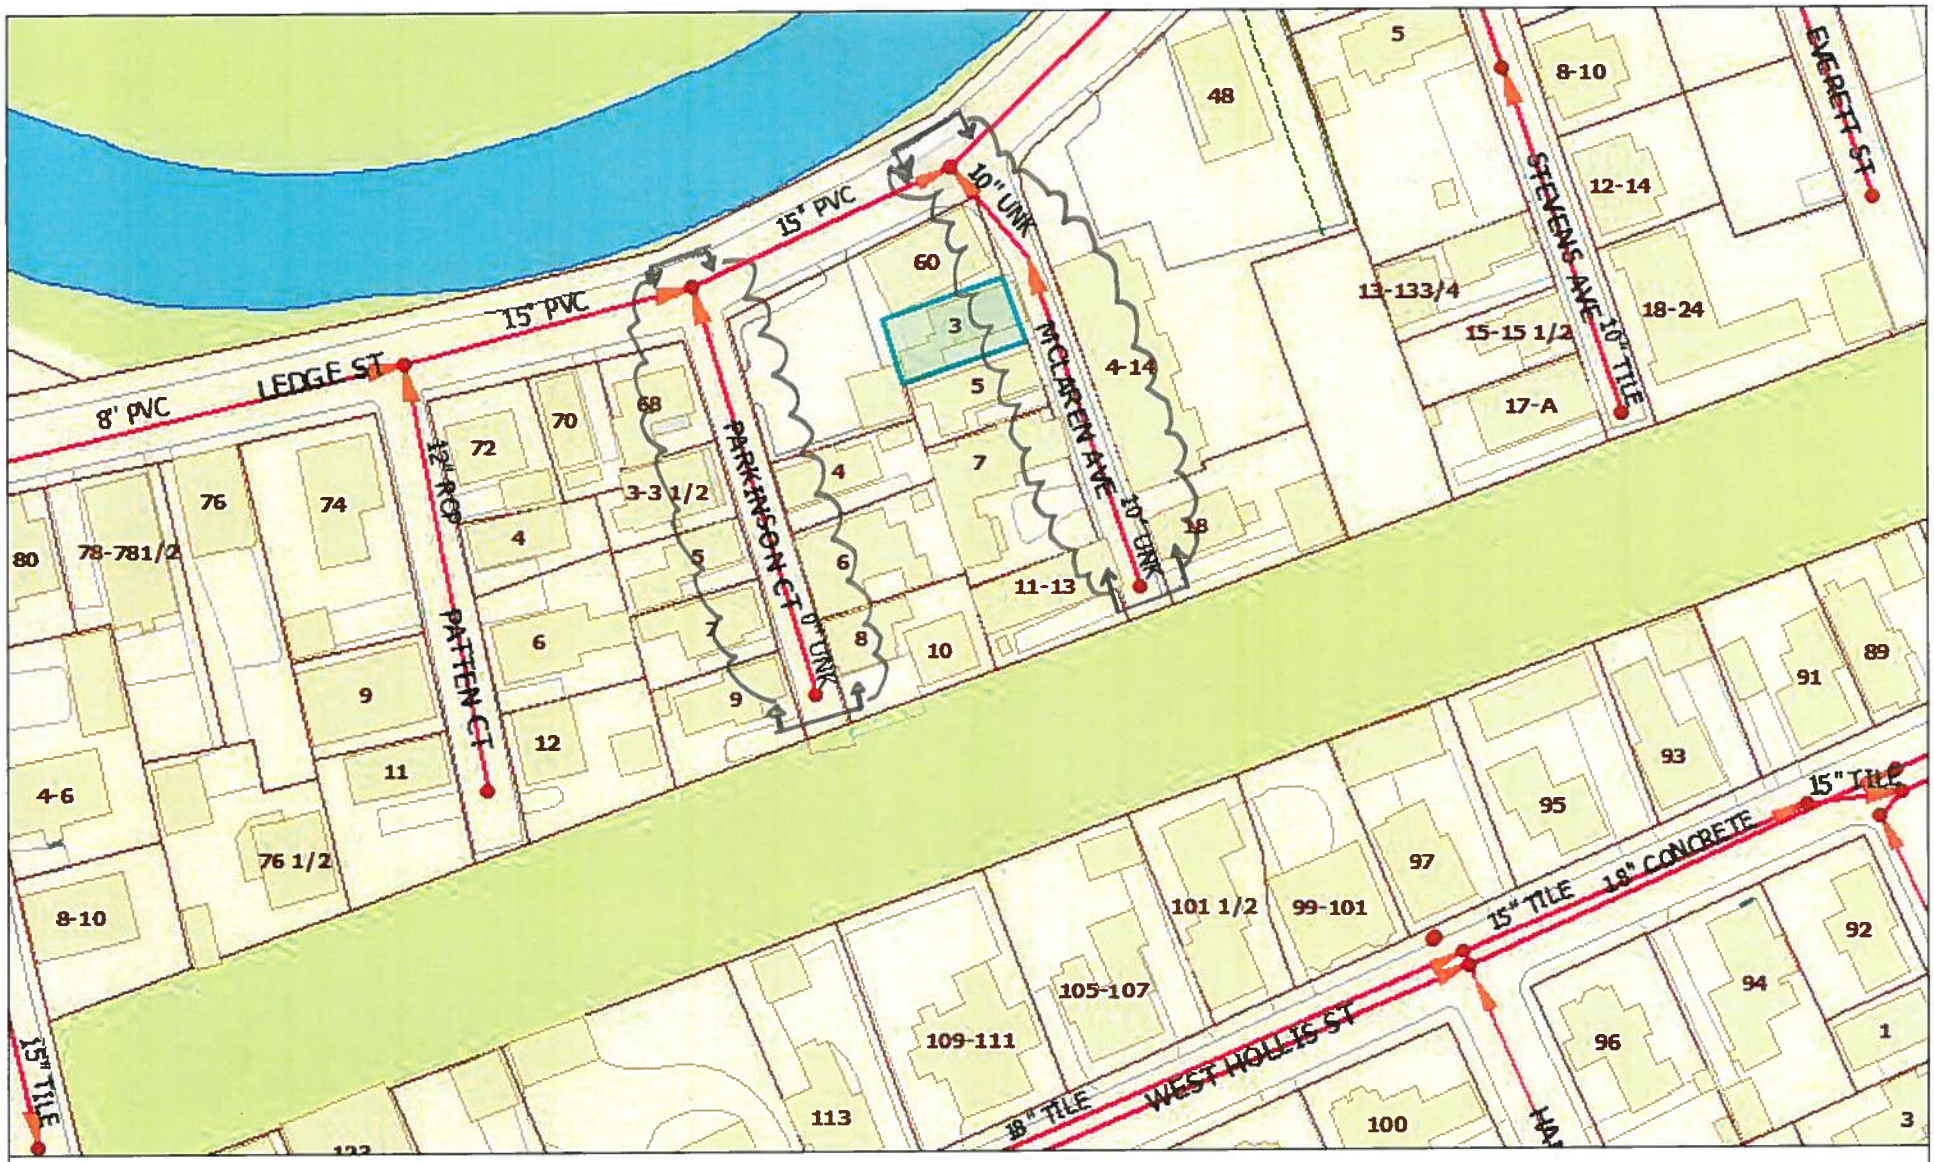

McLaren Ave, L= 200' ±

Parkinson Ct, L= 185' ±

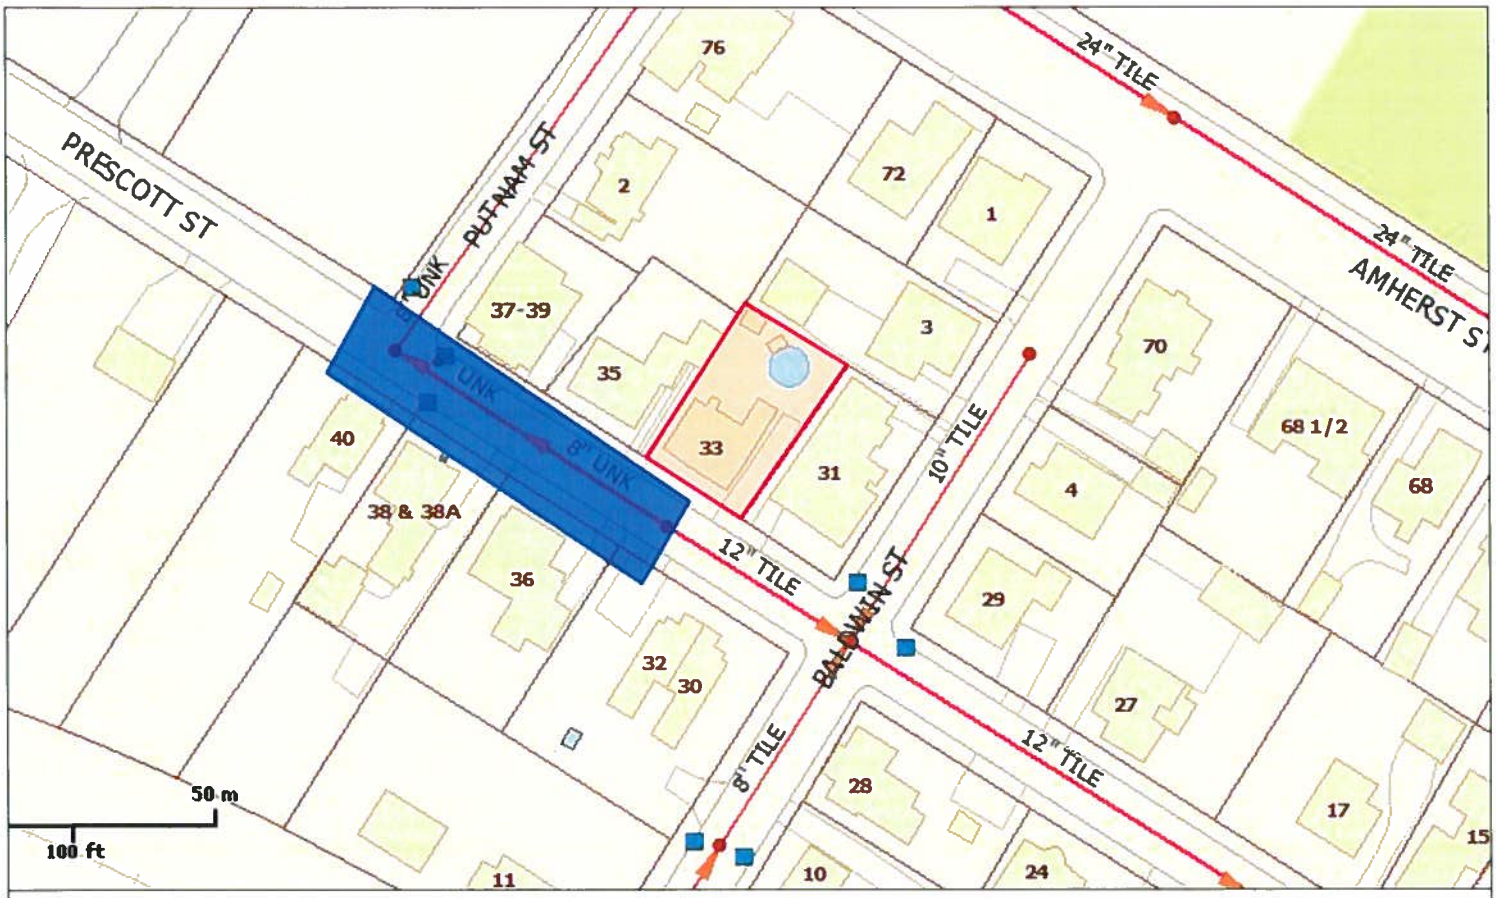

PRESCOTT ST 146 LF 8 IN UNK MATL 1906

32 Prescott to Putnam

NASHUA
NEW HAMPSHIRE
GIS

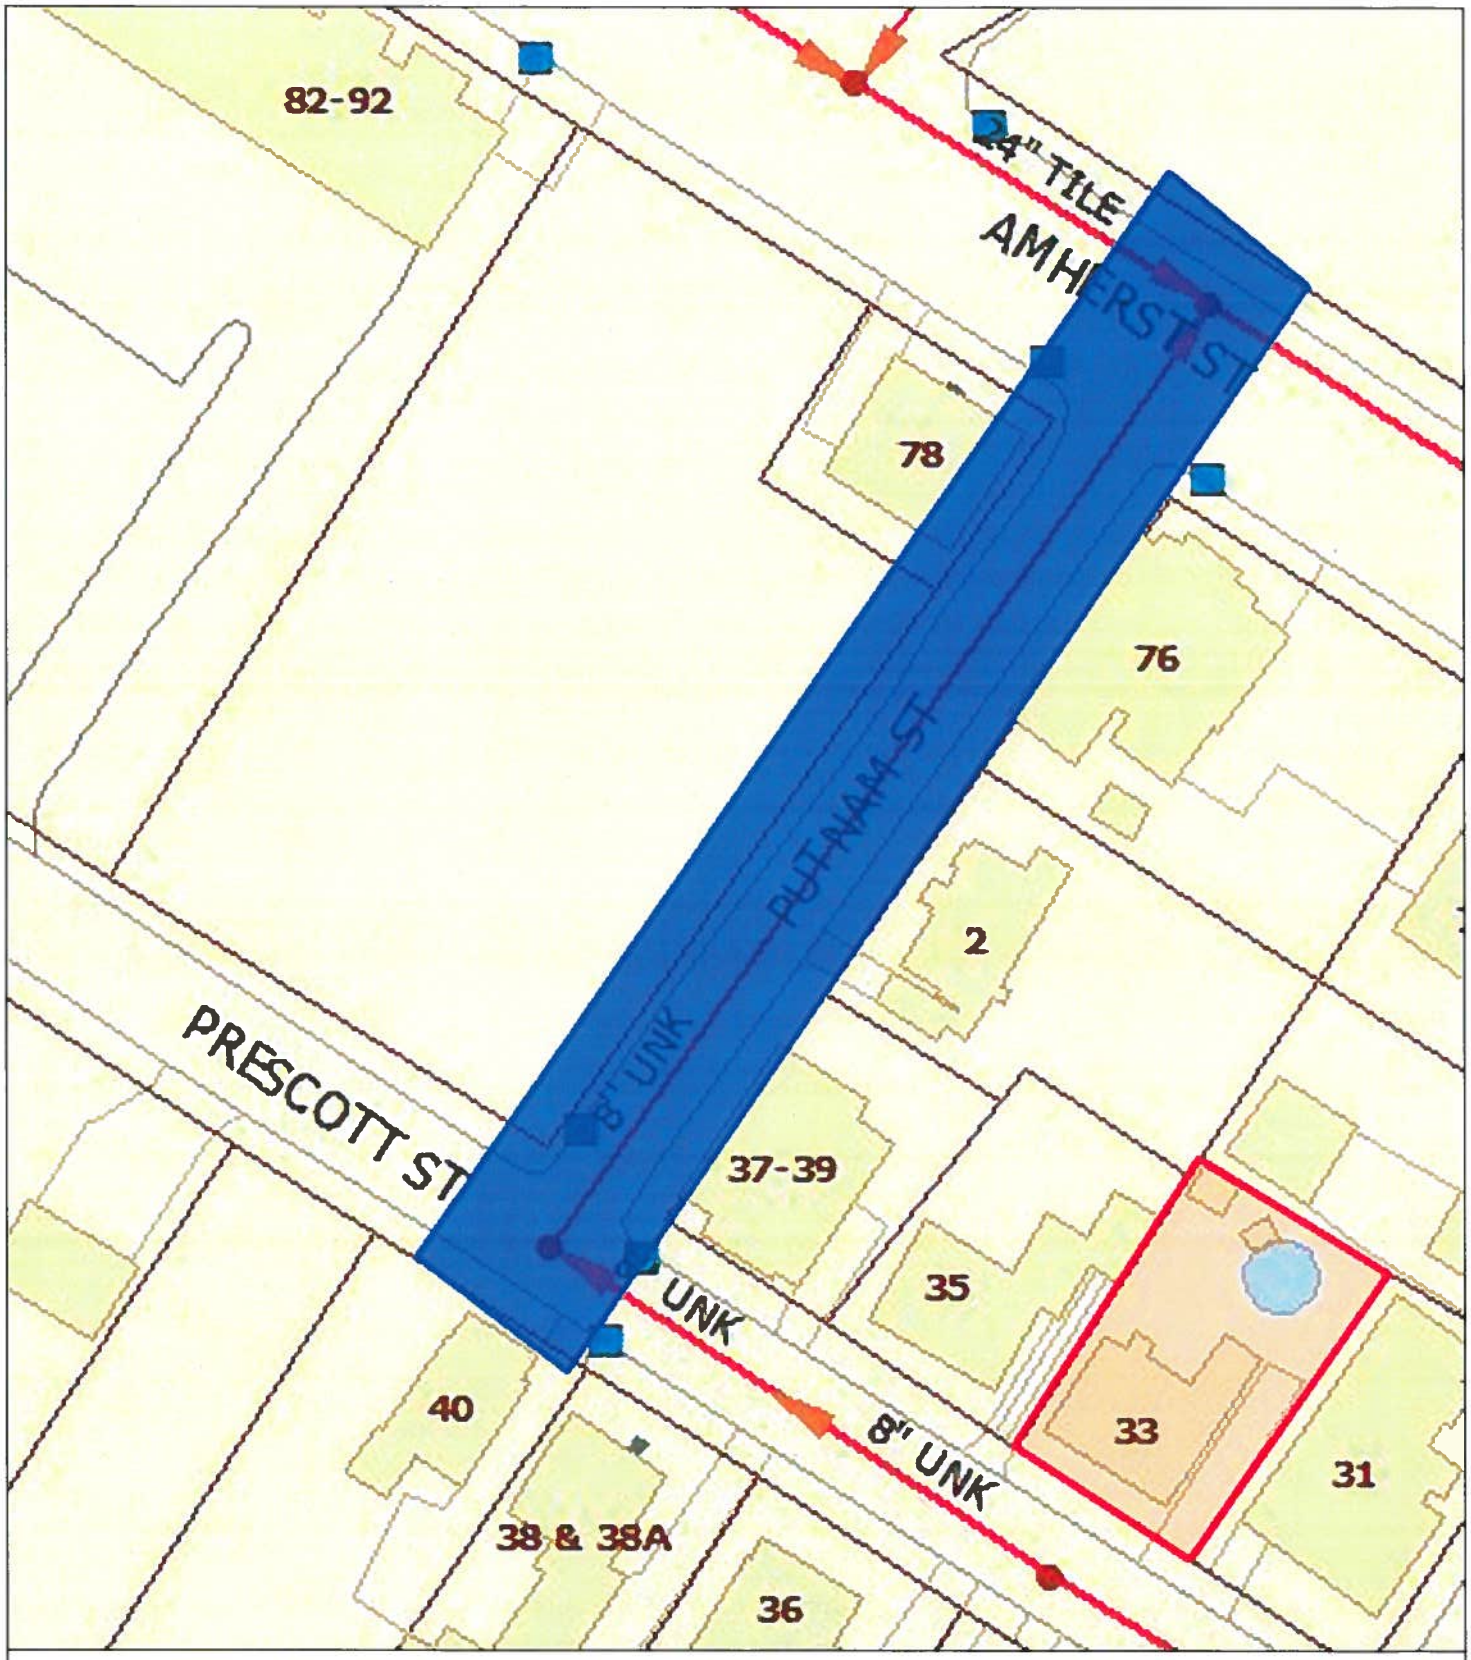

PUTNAM ST 280 LF 8 IN UNK MATL 1906

Putnam - Amherst

NASHUA NEW HAMPSHIRE GIS

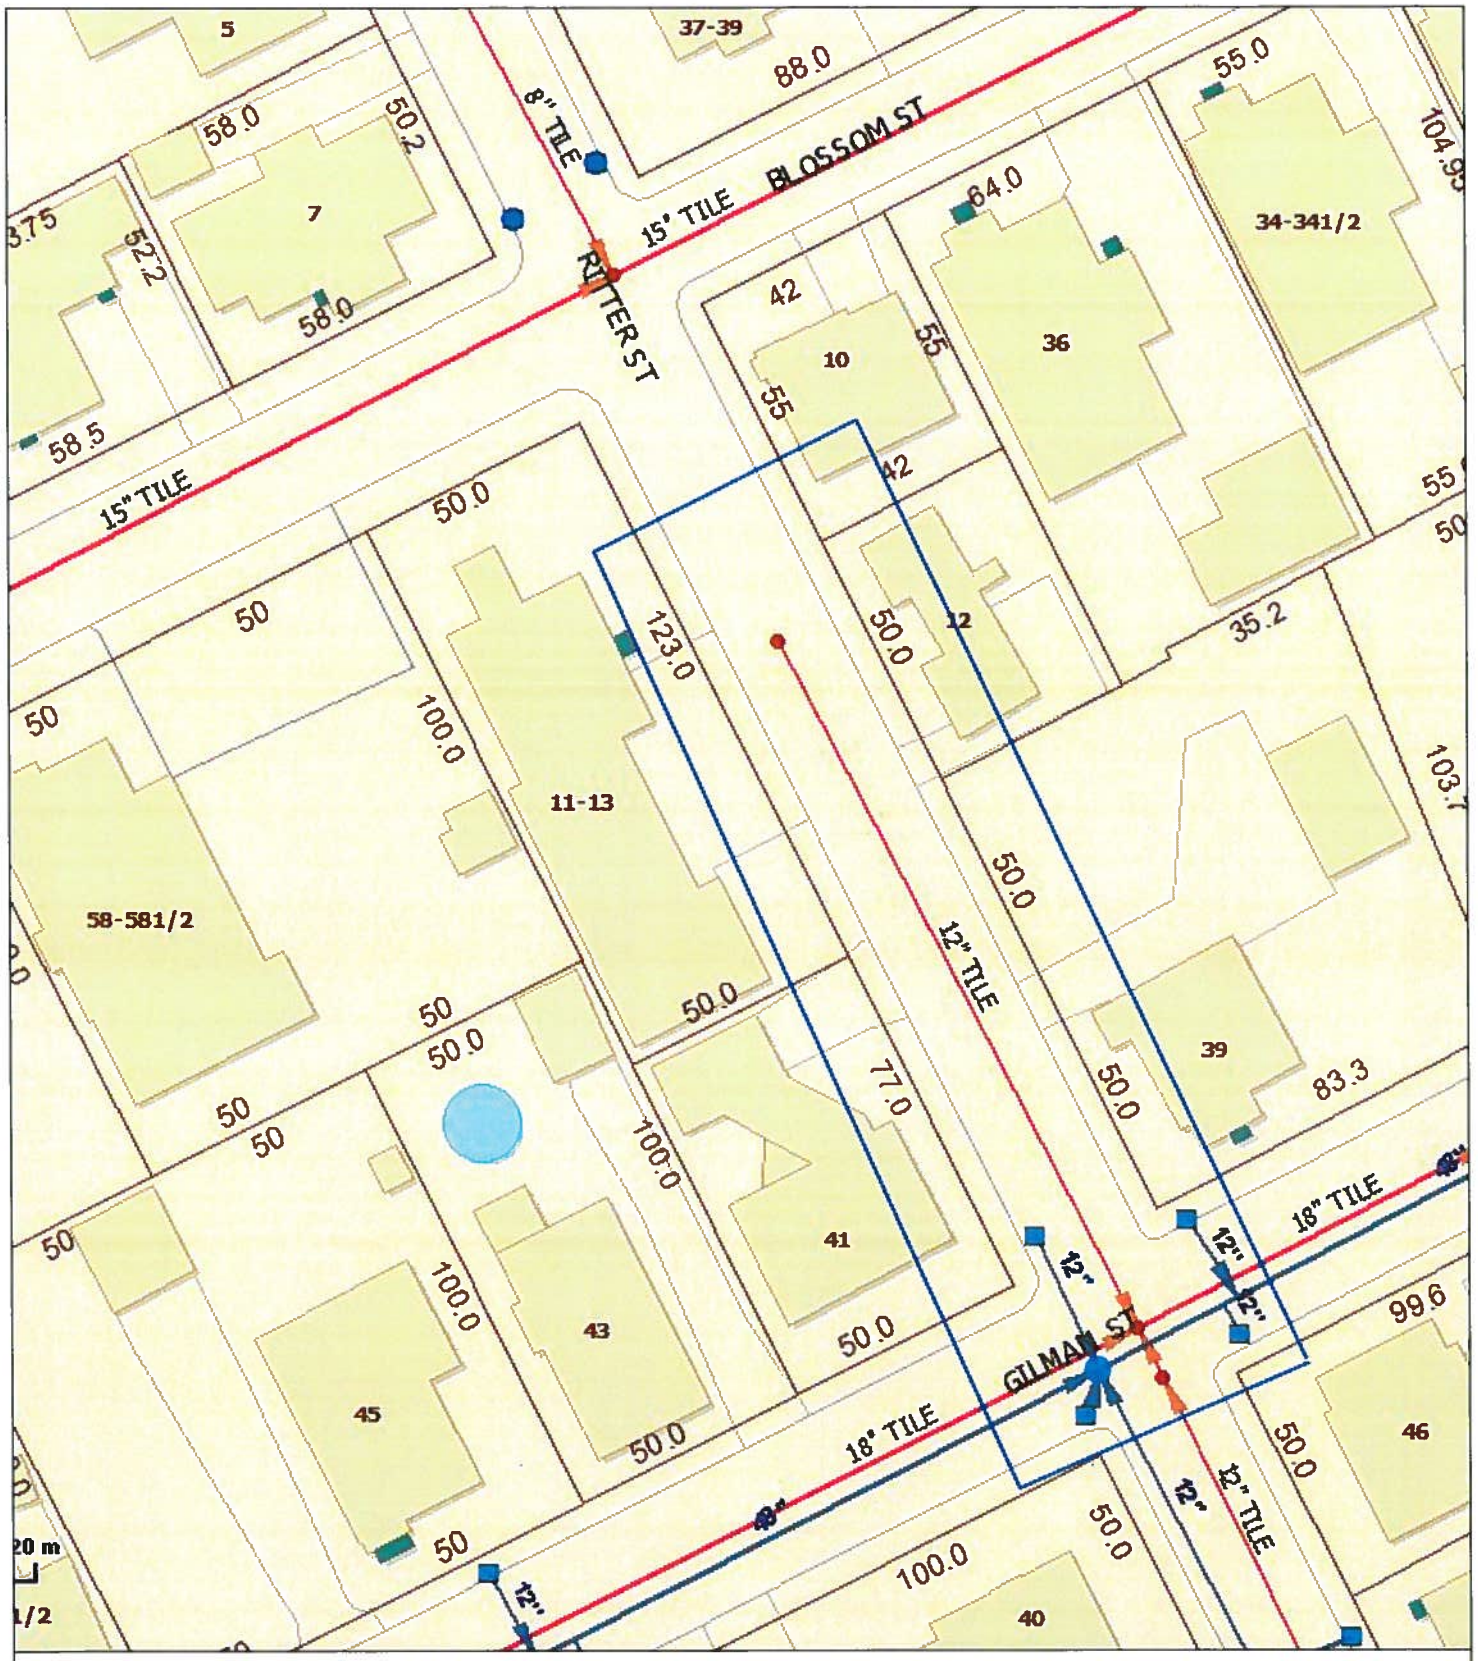

Ritter St 161 lf 12 in Tile 1926

13 Ritter to Gillman

NASHUA
NEW HAMPSHIRE
GIS

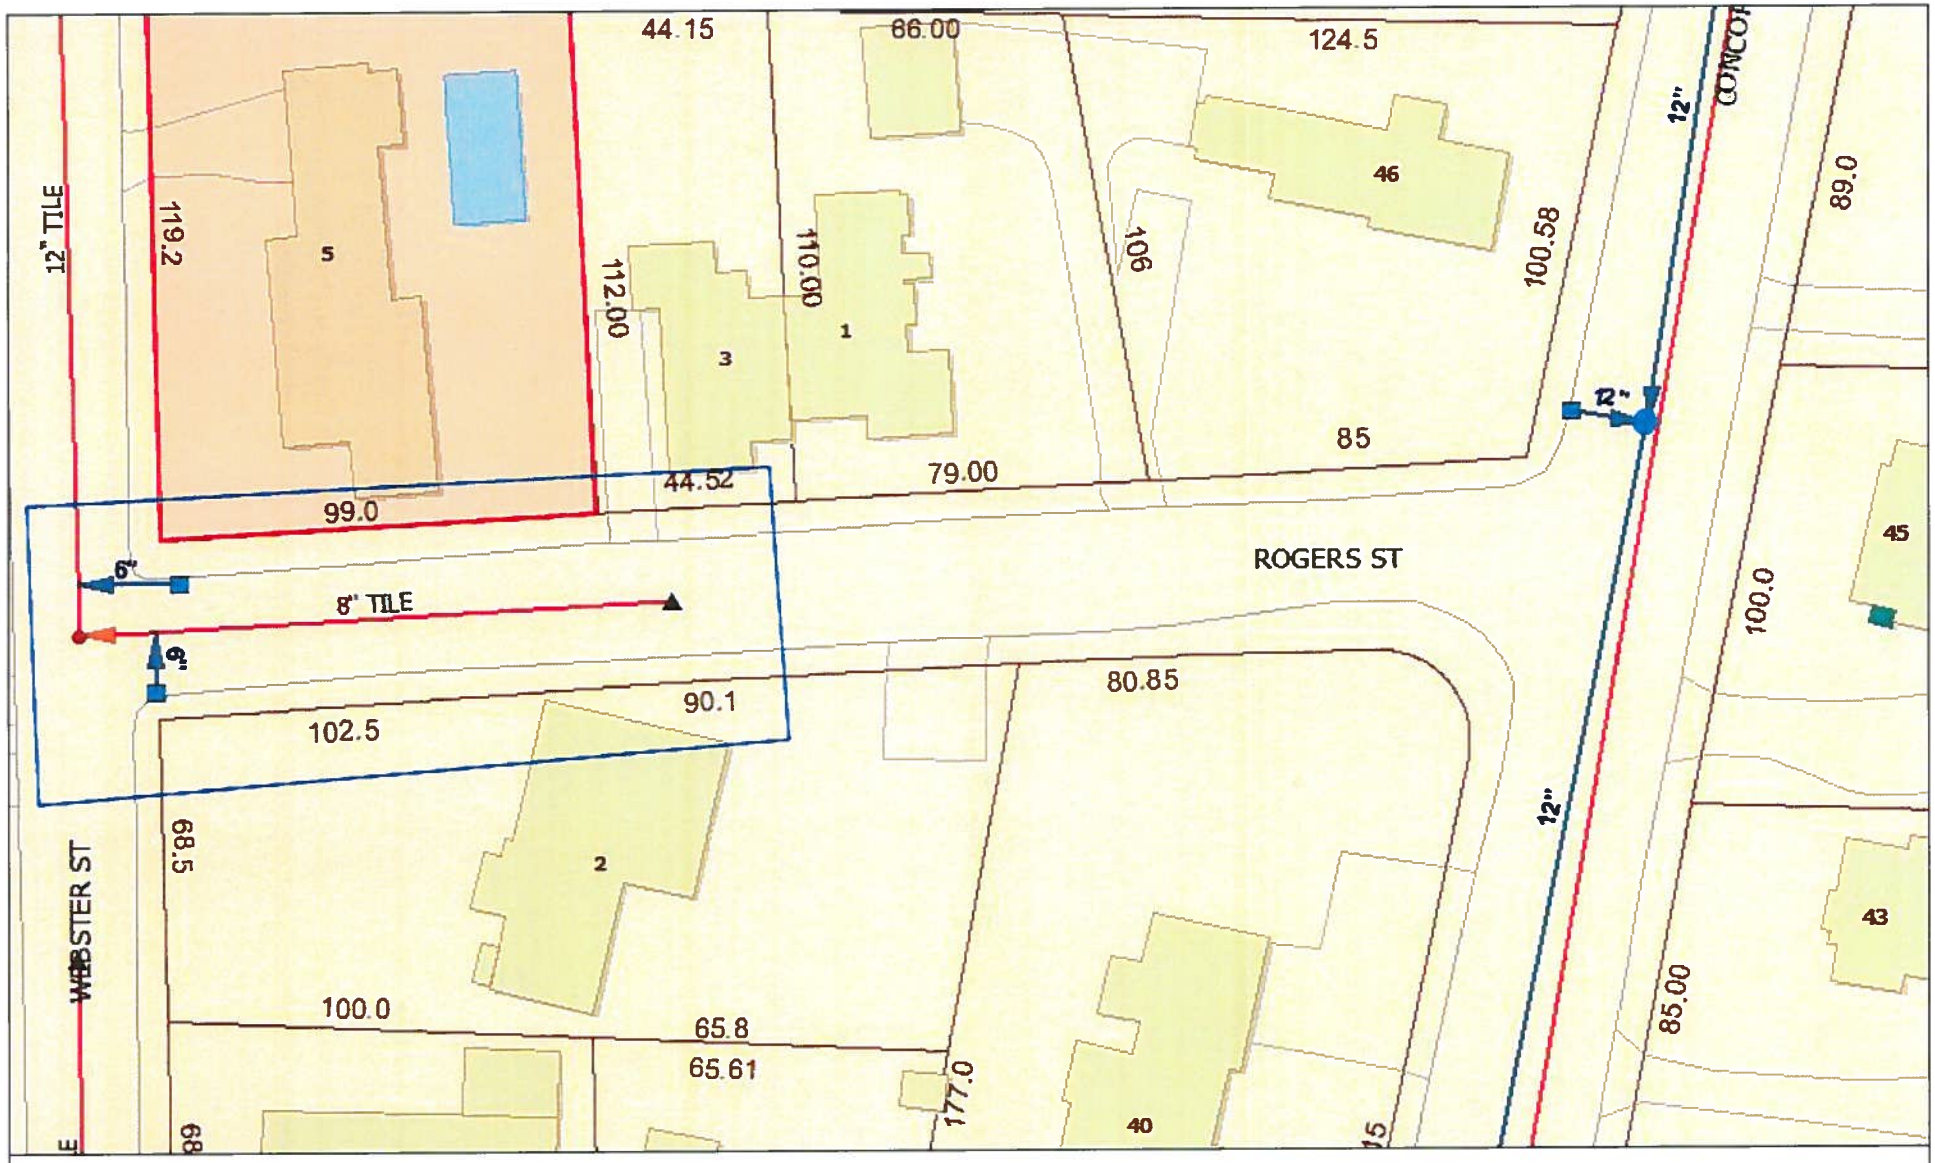

Rogers St 134 LF 8 IN Tile 1903

3 Rogers to Webster St

NASHUA
NEW HAMPSHIRE
GIS

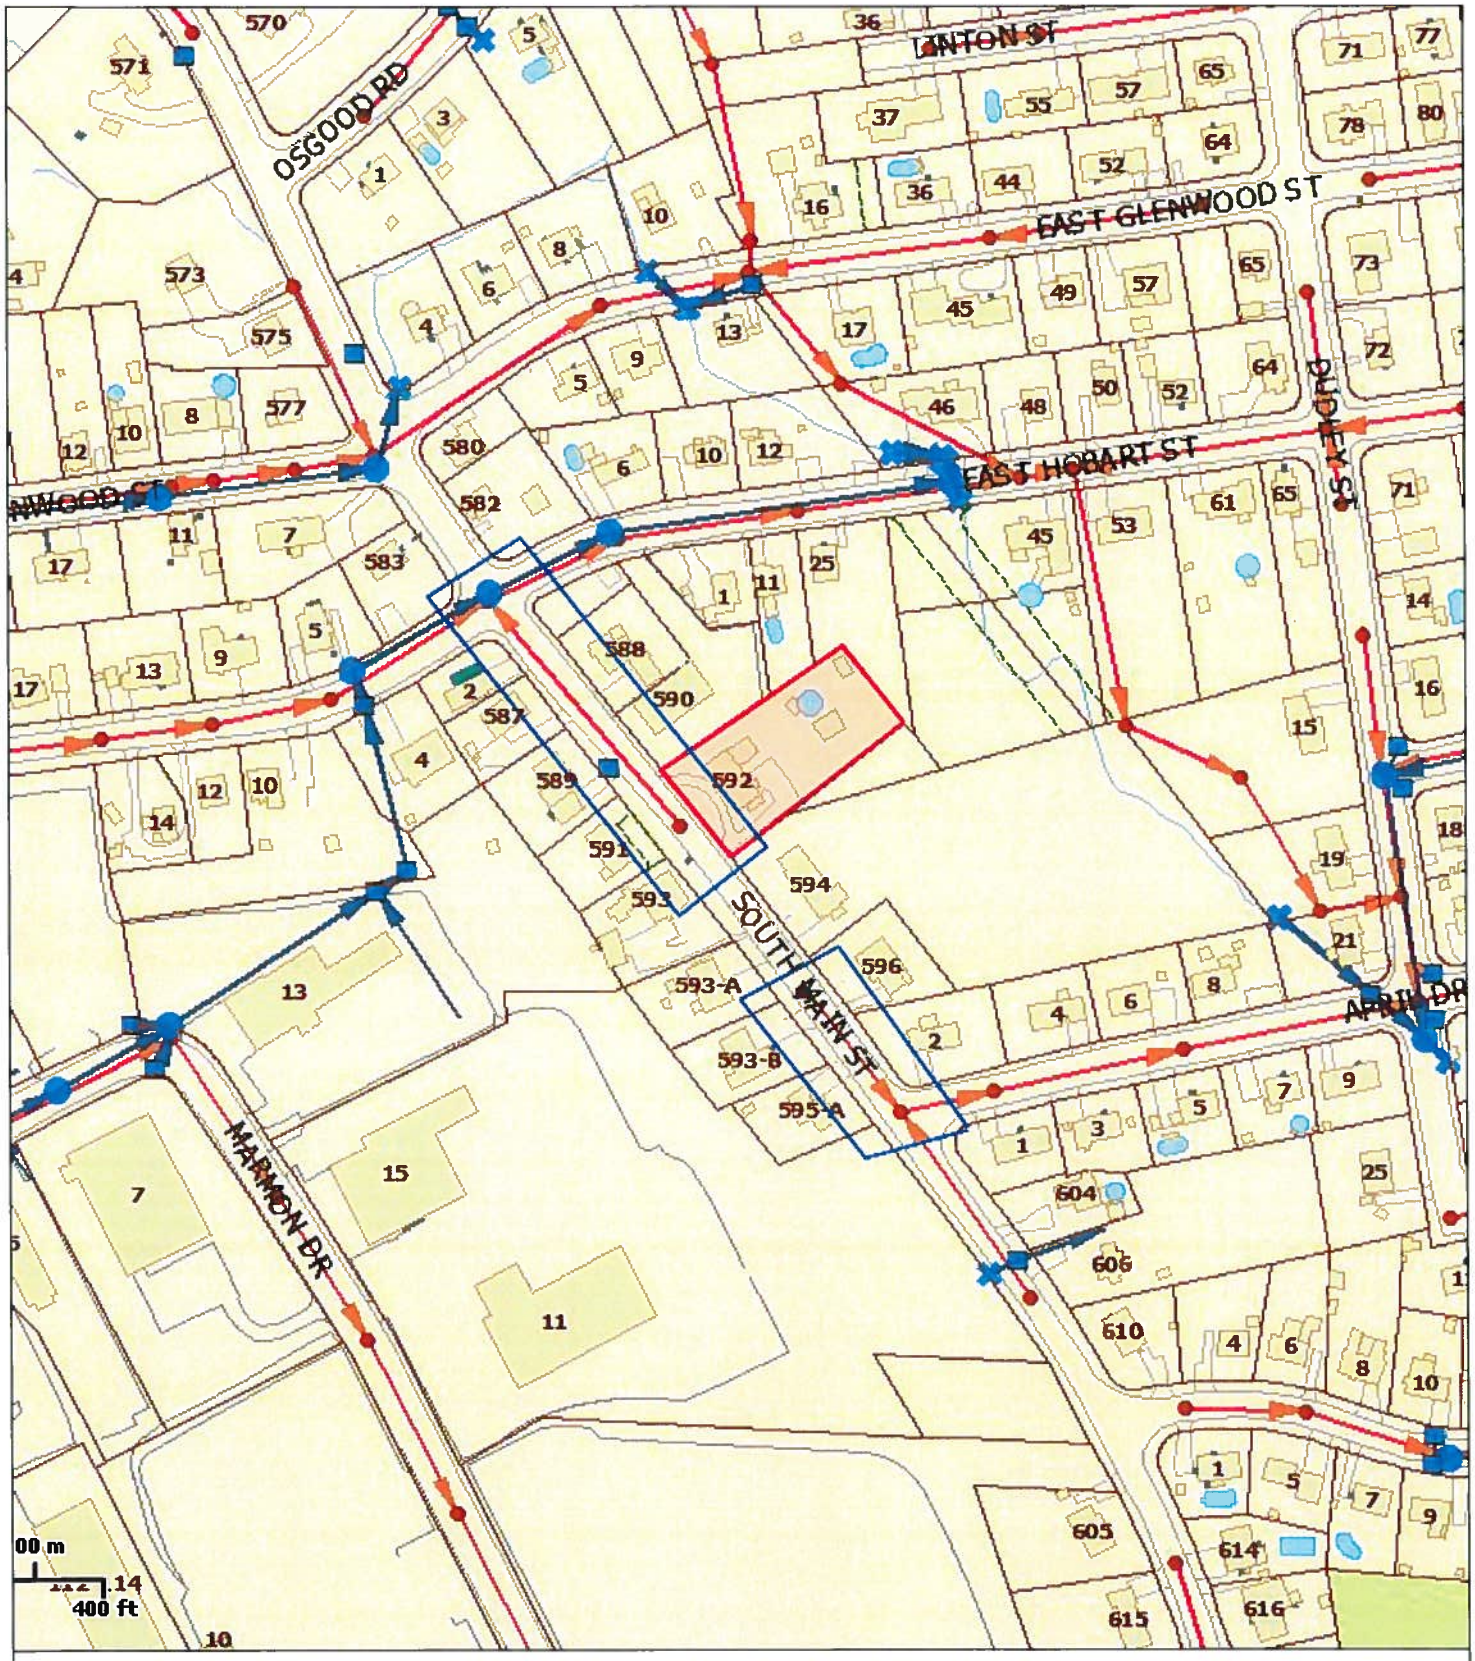

South Main St 308 LF 12 IN UNK and 161 LF 8 IN UNK

592 So. Main to Hobart and # 569 So Main to April

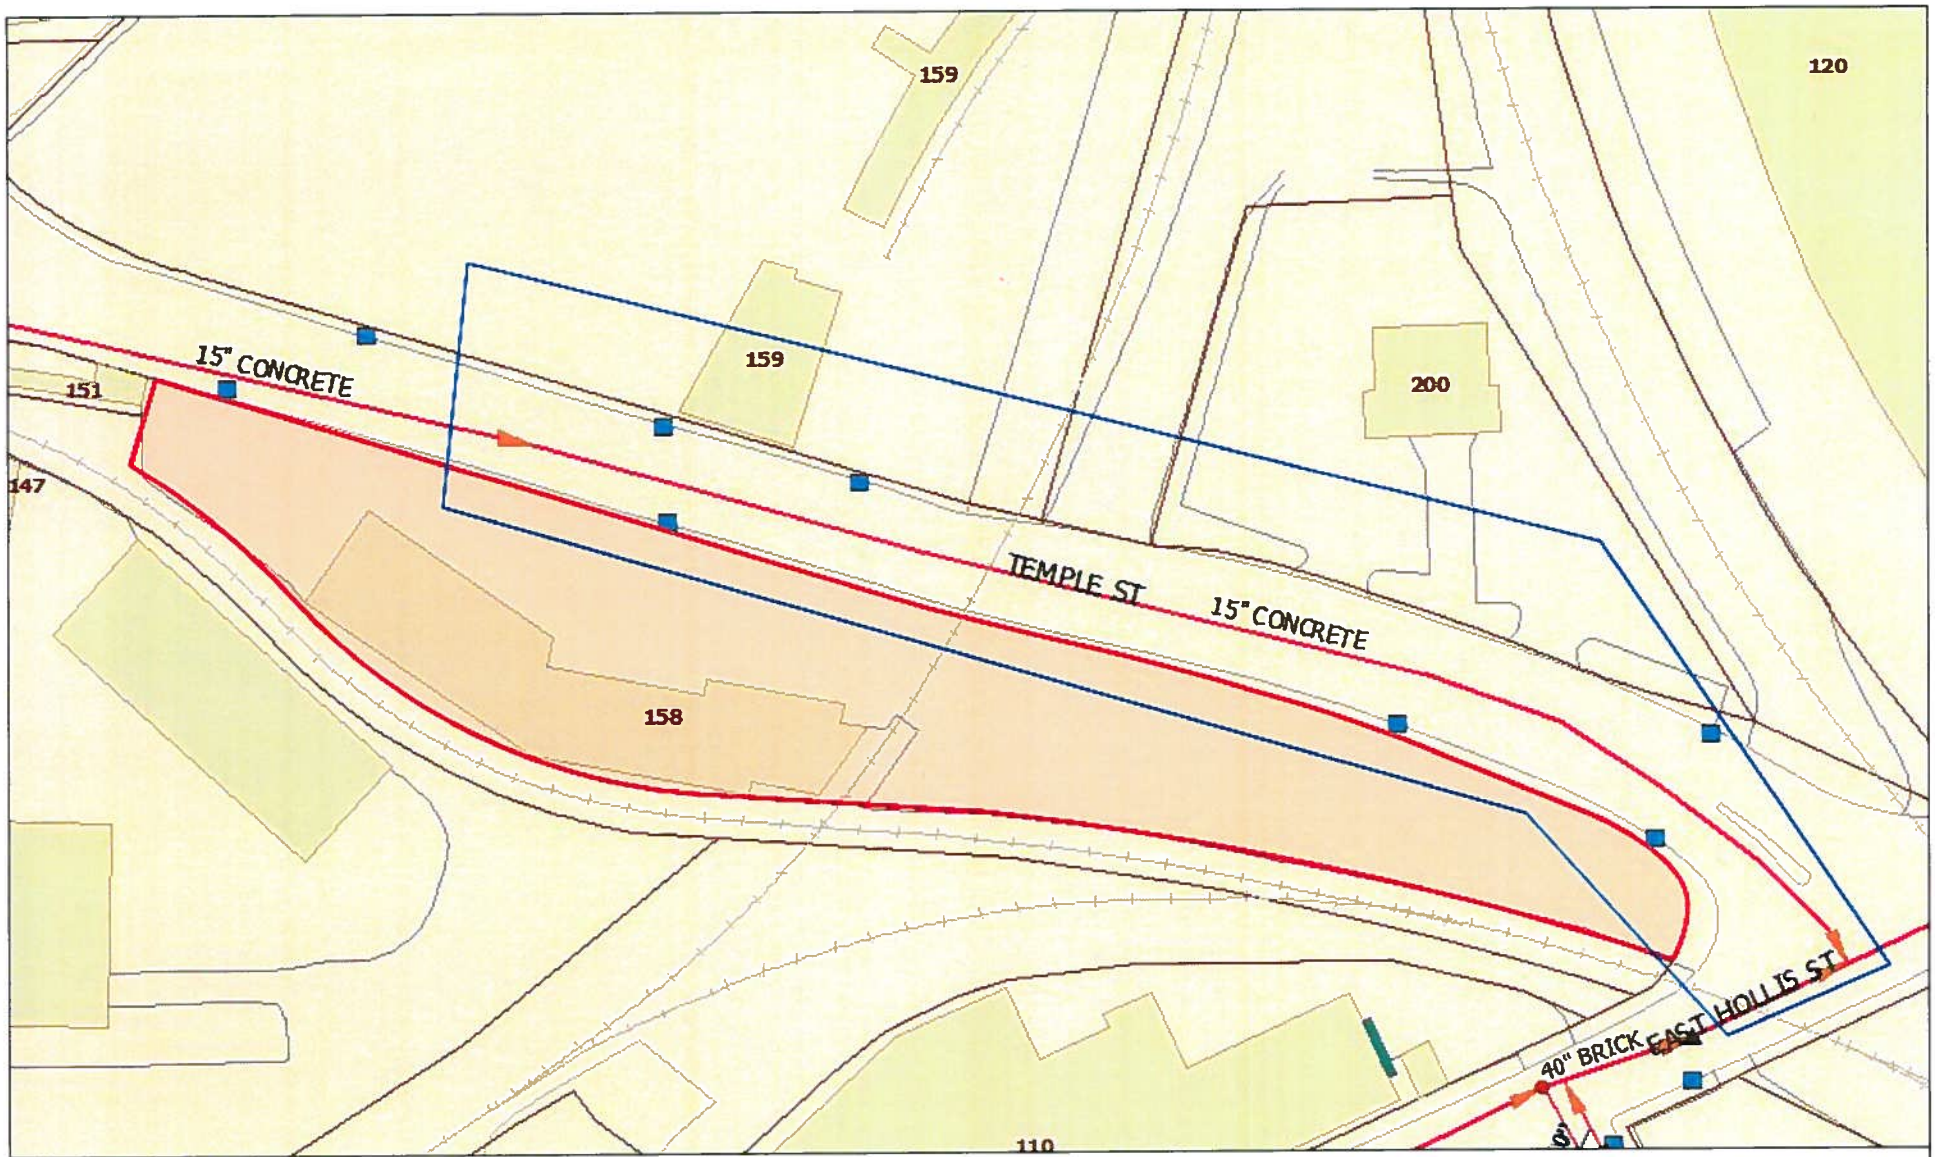

Temple St 647 LF 15 IN Concrete 1886

158 Temple to East Hollis

NASHUA
NEW HAMPSHIRE
GIS