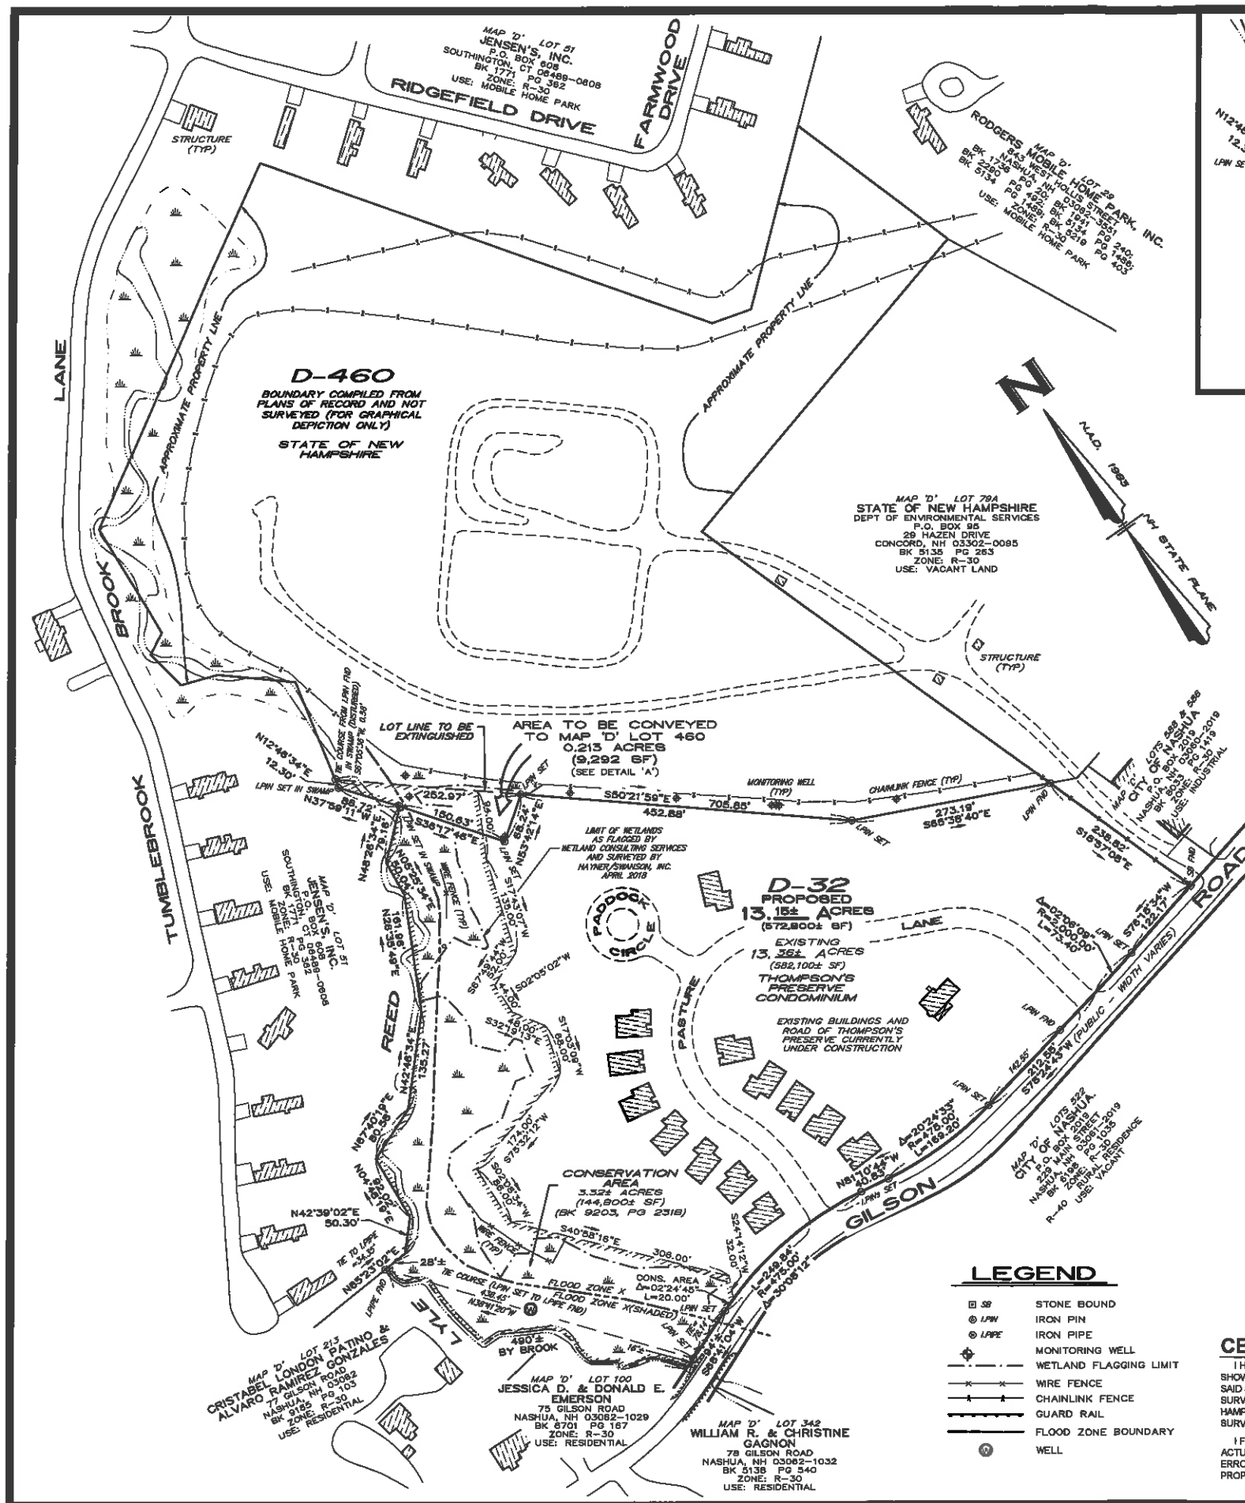
MAP 'D' LOT 51
JENSEN'S, INC.
P.O. BOX 608
SOUTHINGTON, CT 06489-0608
BK 1771 PG 352
ZONE: R-30
USE: MOBILE HOME PARK
RIDGEFIELD DRIVE
FARMWOOD DRIVE
STRUCTURE (TYP)
MAP 'D' LOT 59
RODGERS MOBILE HOME PARK, INC.
BK 1743 PG 0308
BK 5238 PG 0001
BK 5134 PG 0001
USE: MOBILE HOME PARK
D-460
BOUNDARY COMPILED FROM PLANS OF RECORD AND NOT SURVEYED (FOR GRAPHICAL DEPICTION ONLY)
STATE OF NEW HAMPSHIRE
APPROXIMATE PROPERTY LINE
APPROXIMATE PROPERTY LINE
LANE
BROOK
TUMBLEBROOK
MAP 'D' LOT 79A
STATE OF NEW HAMPSHIRE
DEPT OF ENVIRONMENTAL SERVICES
P.O. BOX 95
29 HAZEN DRIVE
CONCORD, NH 03302-0095
BK 5135 PG 263
ZONE: R-30
USE: VACANT LAND
NAD. 1983
NH STATE PLANE
STRUCTURE (TYP)
LOT LINE TO BE EXTINGUISHED
AREA TO BE CONVEYED TO MAP 'D' LOT 460
0.213 ACRES
(9,292 SF)
(SEE DETAIL 'A')
N12°46'34"E
12.30'±
LPIN SET IN SWAMP
N37°59'11"W
66.73'
S38°17'46"E
180.63'
S50°21'59"E
252.97'
705.65'
452.88'
LPIN SET
MONITORING WELL (TYP)
CHAINLINK FENCE (TYP)
LPIN FND
N48°28'34"E
78.16'
N53°32'14"E
66.24'
S18°57'06"E
238.82'
S68°36'40"E
273.19'
LIMIT OF WETLANDS AS FLAGGED BY WETLAND CONSULTING SERVICES AND SURVEYED BY HAYNER/SWANSON, INC. APRIL 2018
D-32
PROPOSED
13.15± ACRES
(572,800± SF)
EXISTING
13.32± ACRES
(582,100± SF)
THOMPSON'S PRESERVE CONDOMINIUM
EXISTING BUILDINGS AND ROAD OF THOMPSON'S PRESERVE CURRENTLY UNDER CONSTRUCTION
PADDOCK CIRCLE
LANE
PASTURE
REED
GILSON
ROAD
(PUBLIC - WIDTH VARIES)
S78°15'34"W
121.17'
Δ=02°06'09"
R=3,000.00'
L=110.09'
S02°05'02"W
S87°54'58"E
S02°05'02"W
S87°54'58"E
S02°05'02"W
S87°54'58"E